IREDELL COUNTY HEATLH DEPARTMENT
ENVIRONMENTAL HEALTH DIVISION
PAGE 2: *SITE PLAN WORKSHEET*

SEE THE "SAMPLE SITE PLAN" BELOW. *INCOMPLETE SITE PLANS WILL BE RETURNED TO YOU FOR COMPLETION AND MAY RESULT IN A DELAY IN THE ISSUANCE OF YOUR SEPTIC SYSTEM PERMIT!!!*

Place an (X) beside each item as you complete the site plan:

- ✓ **Property Line measurements are clearly identified...**
- ✓ **All proposed structures are indicated...**
  SHOW: proposed house or business footprint, wells, water lines, patios, pools and decks, and any other item that will occupy space on the site
- ✓ **Front and side setbacks from property line...**
- ✓ **Preferred driveway location and configuration, preferred well location...**
- ✓ **Area you prefer your septic system to be placed...**
- ✓ **North arrow, or other sufficient indicator of direction...**

Circle N/A on the following if appropriate:


- ___ **Location of septic systems and wells within 100' of your property...** N/A
- ___ **Location of easements and rights of ways on your property...** N/A
- ___ **Location of any designated wetlands on the property...** N/A

Signature: Dena Abee

REQUIRED **property owner or owner's legal representative signature.**

12/5/12
DATE

USE THIS SPACE TO DRAW YOUR SITE PLAN

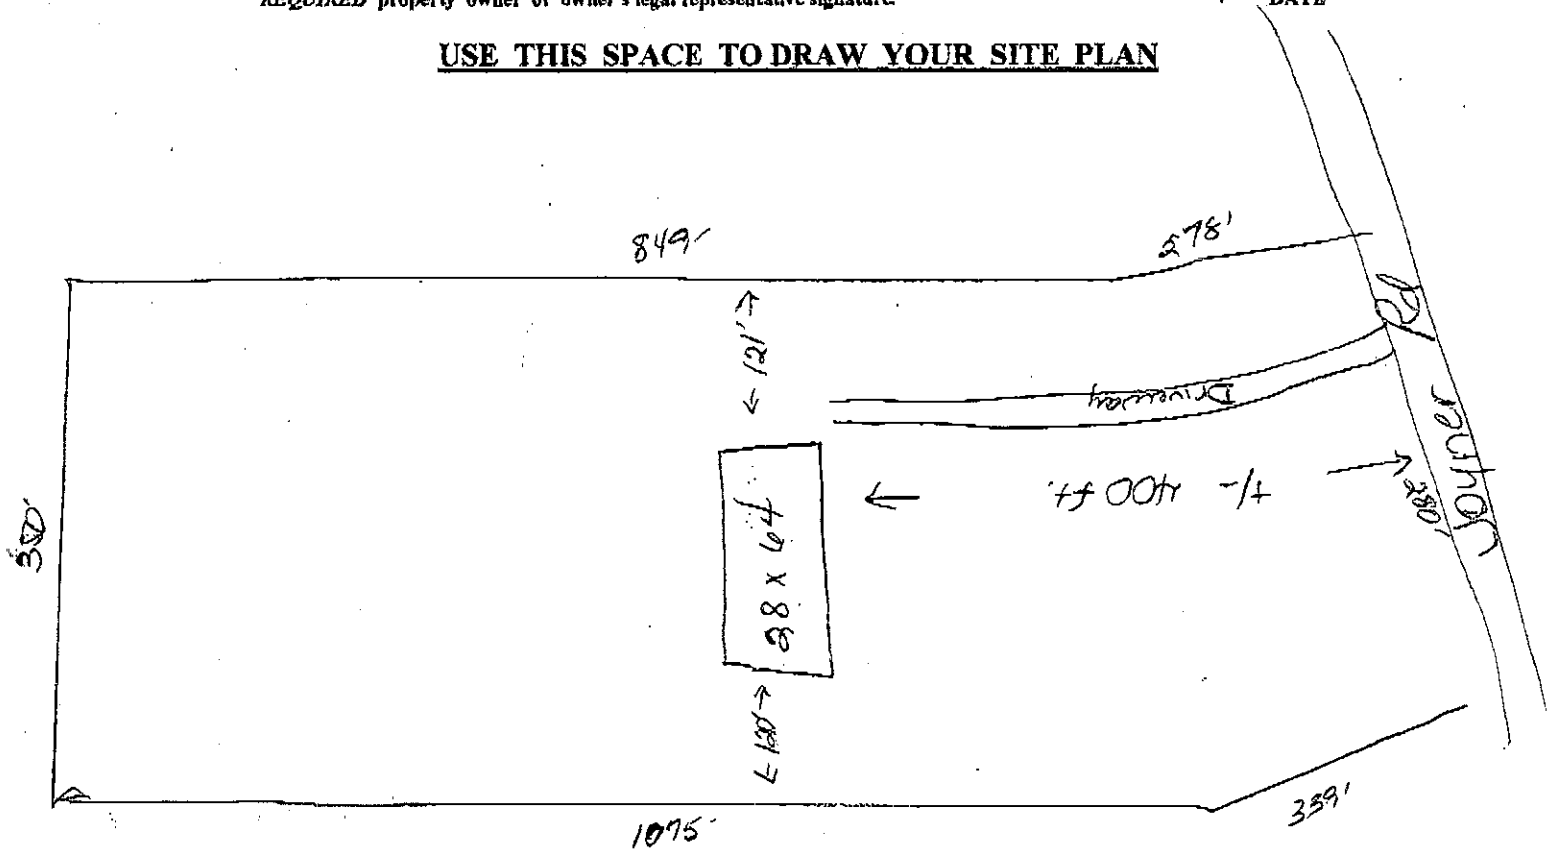

N↑