
PRESSURE MANIFOLD DESIGN

ATTACHMENT TO P.D.# 21574/20447

TAX MAP # 8Q-A-23/8R-2-C-12

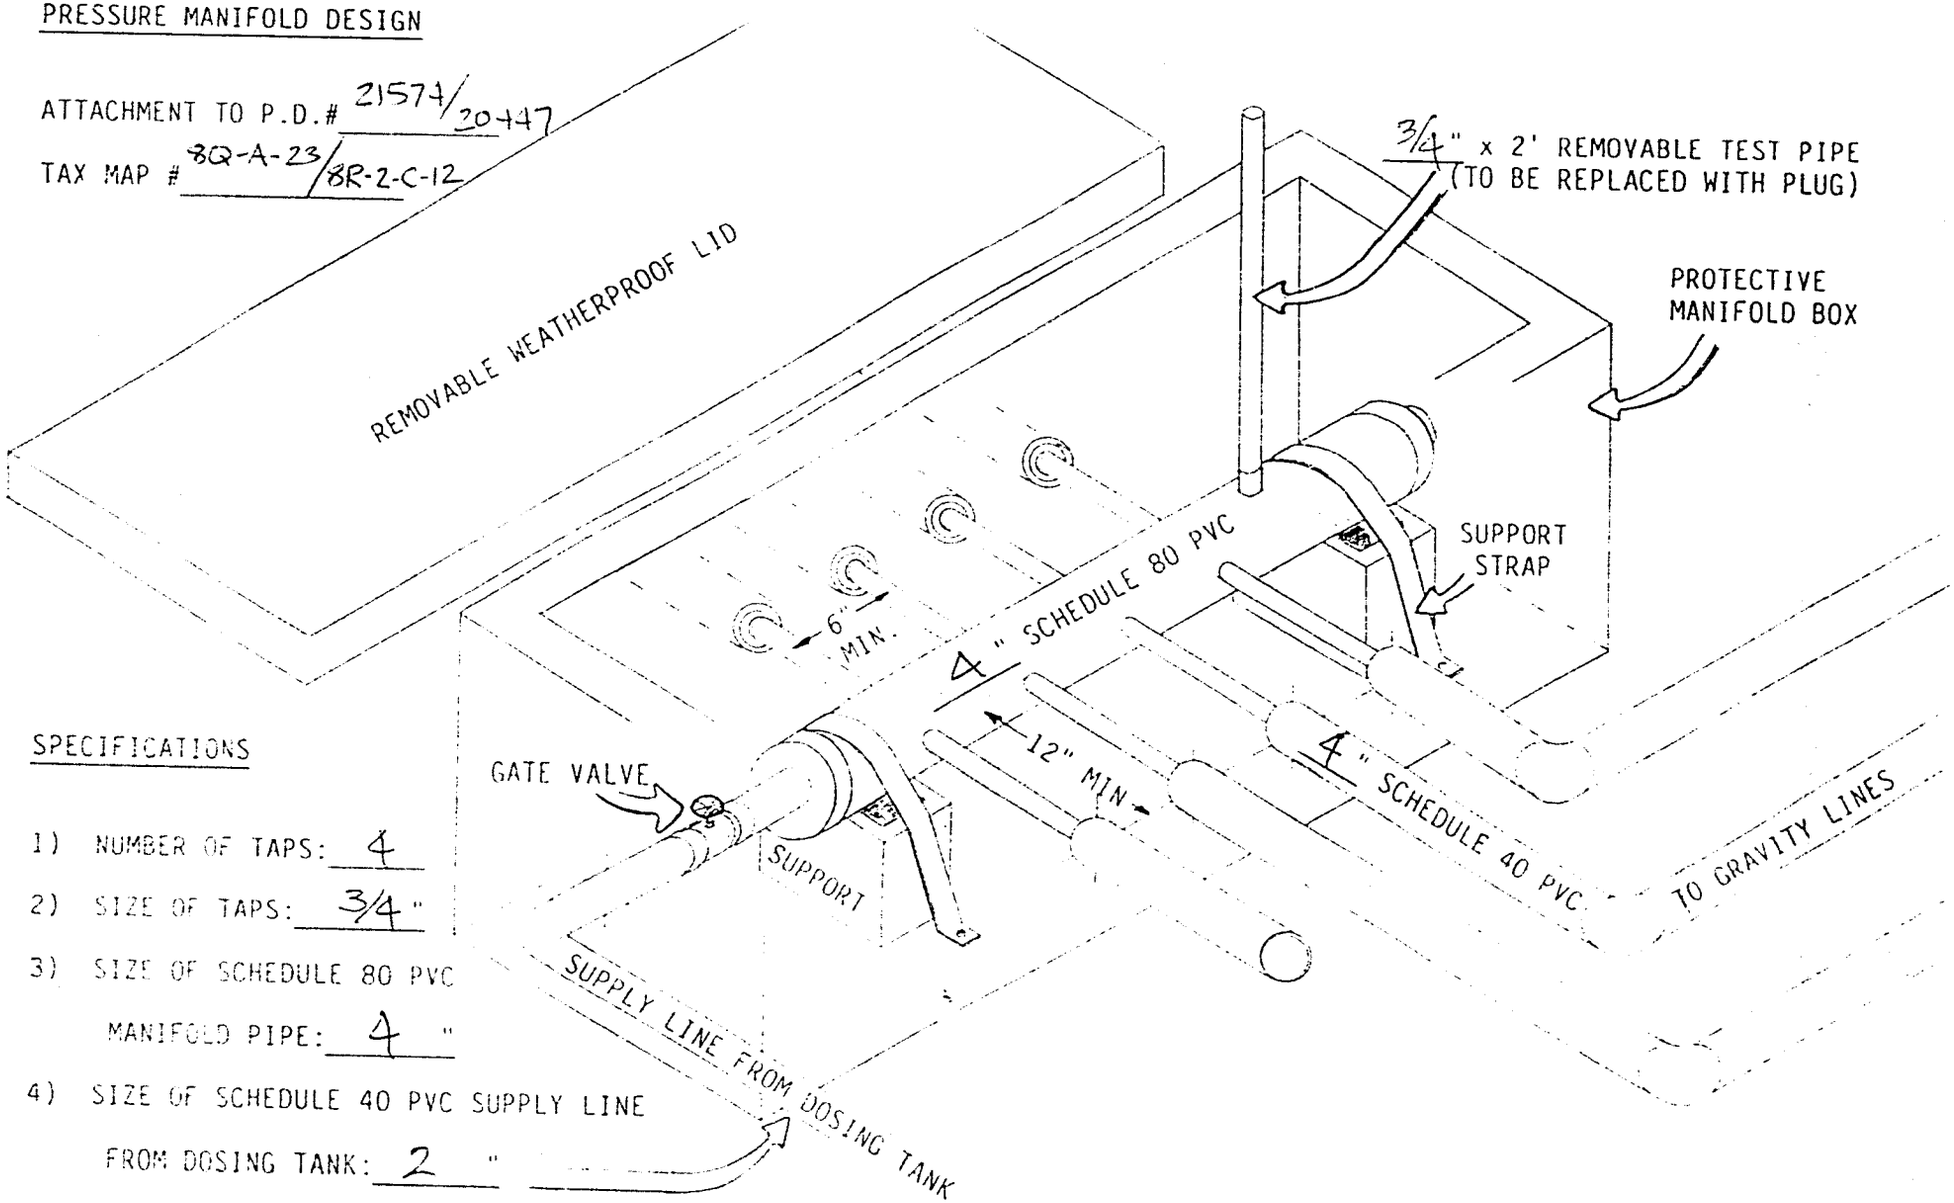

SPECIFICATIONS

1) NUMBER OF TAPS: 4

2) SIZE OF TAPS: 3/4"

3) SIZE OF SCHEDULE 80 PVC MANIFOLD PIPE: 4 "

4) SIZE OF SCHEDULE 40 PVC SUPPLY LINE FROM DOSING TANK: 2 "