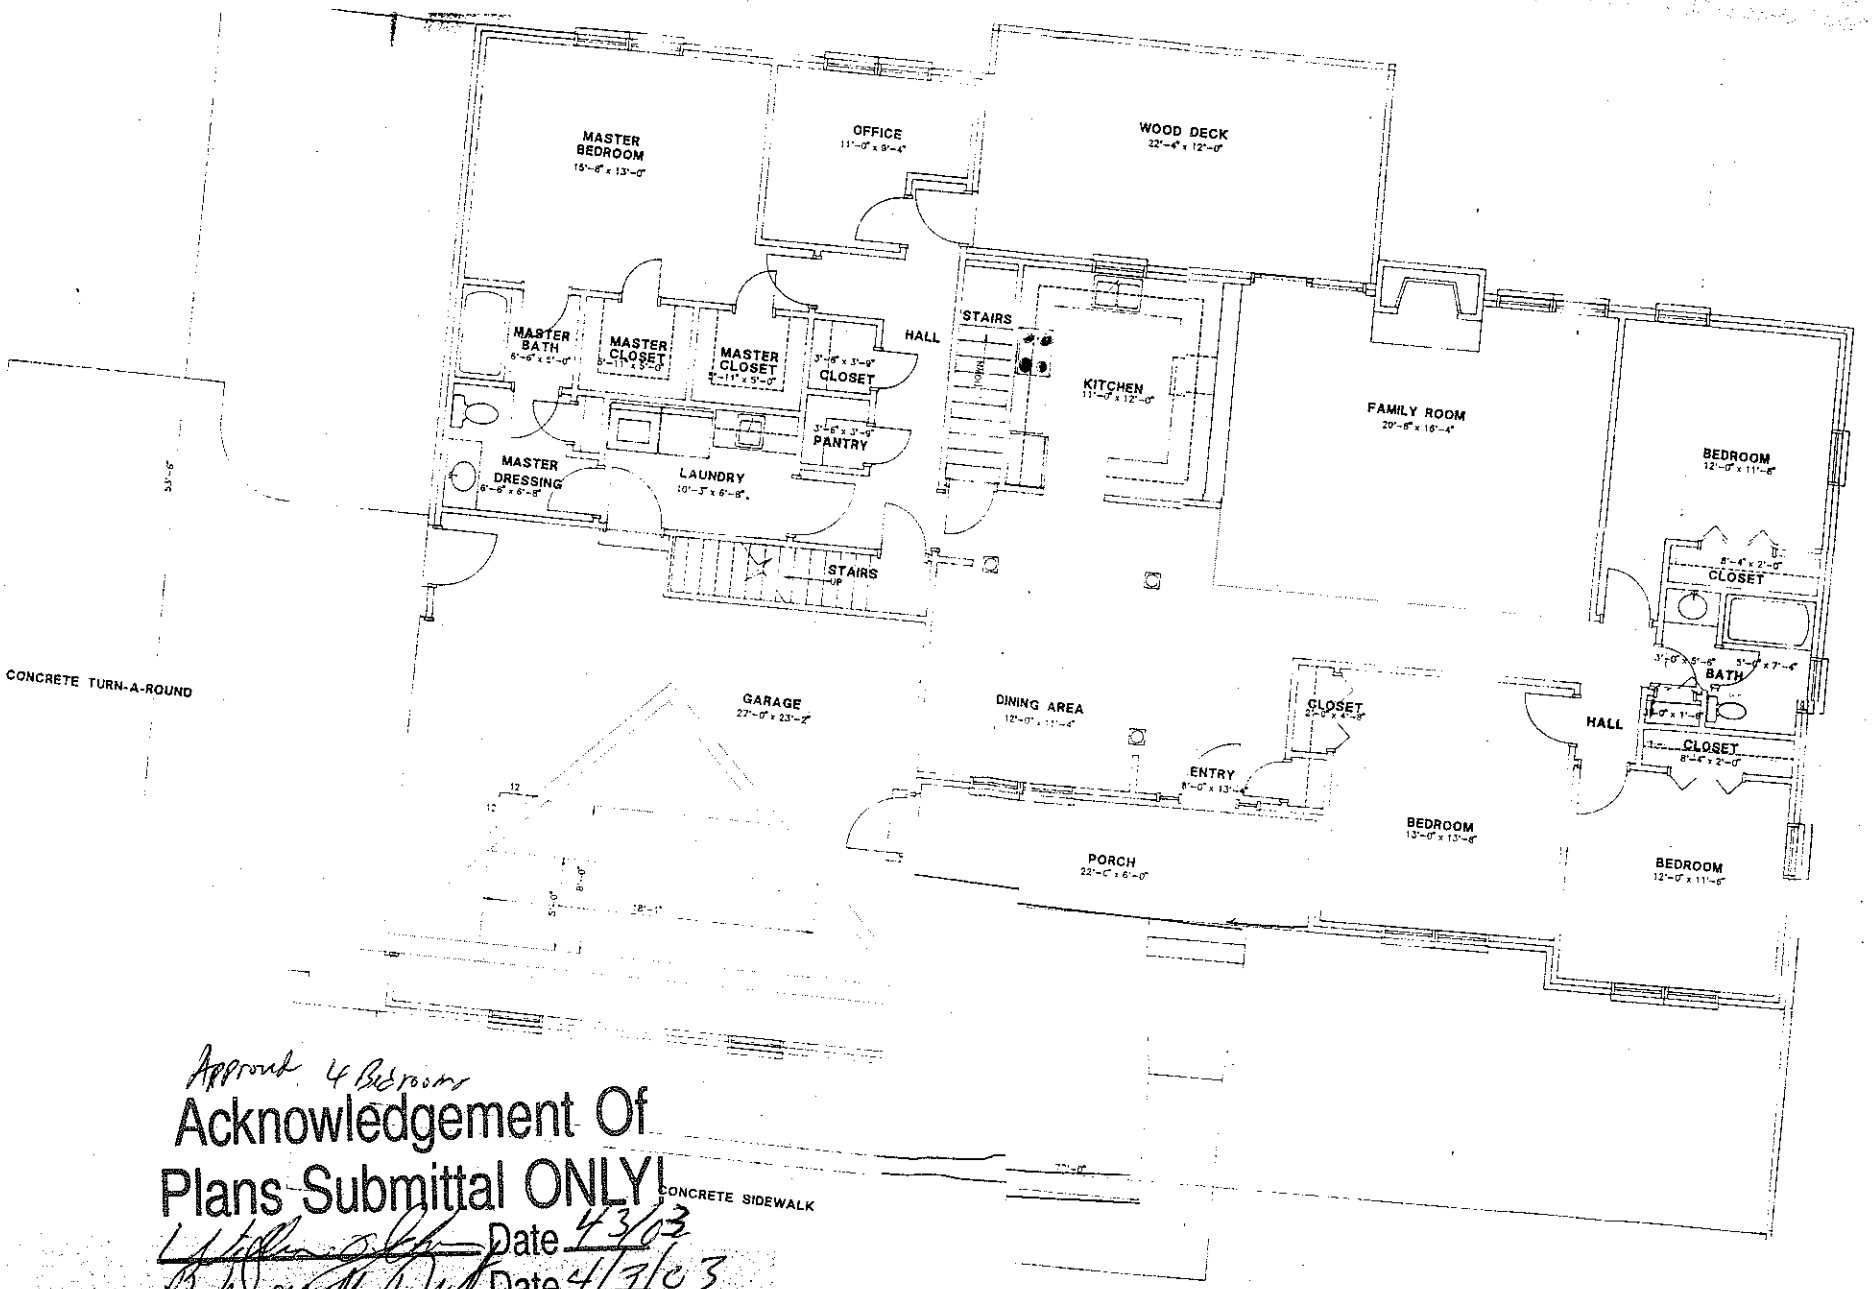


Approved 4 Bedrooms

Acknowledgement Of Plans Submittal ONLY!

[signature] Date 4/3/03

[signature] Date 4/3/03