



**BASEMENT FLOOR PLAN**

1,542 HEATED SQ. FT. (INCLUDES CONCRETE WALLS)


THE MAXIMUS GROUP, INC.
RESIDENTIAL DESIGN & CONSTRUCTION
"FROM CONCEPT TO CONSTRUCTION"
704 . 662 . 3653

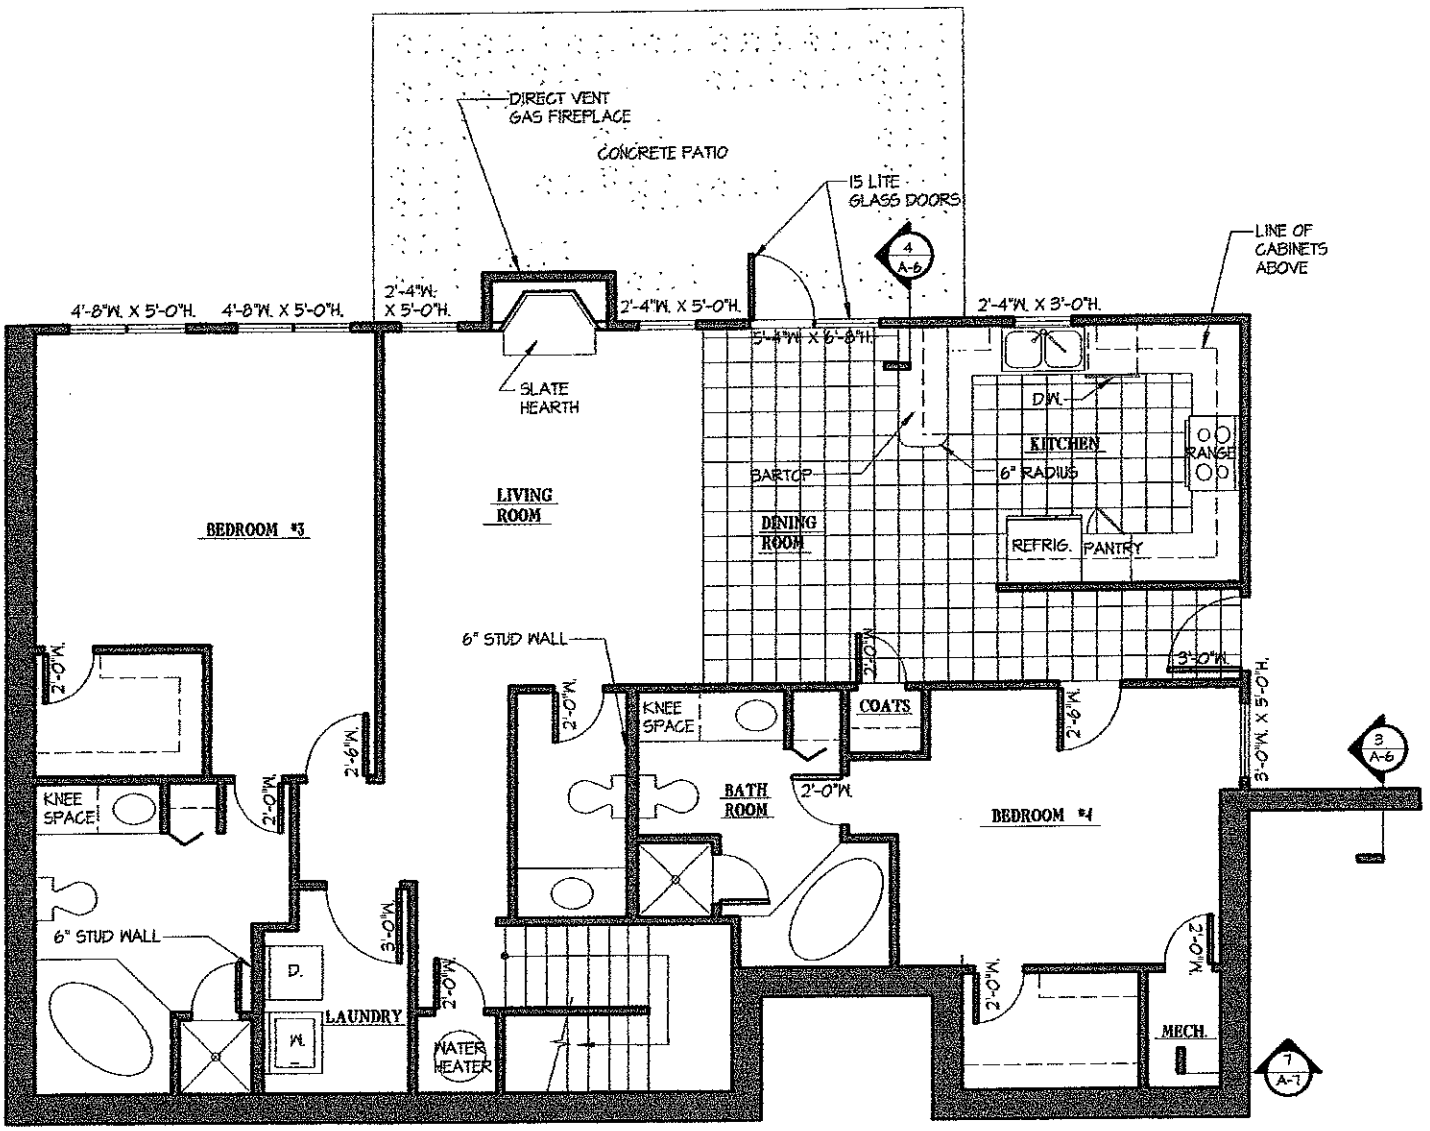


( NOT FOR CONSTRUCTION )
© COPYRIGHT 2004


Assoc. AIA

Acknowledgement Of
Plans Submittal ONLY!

Date 4/16/04

Date 3/24/04

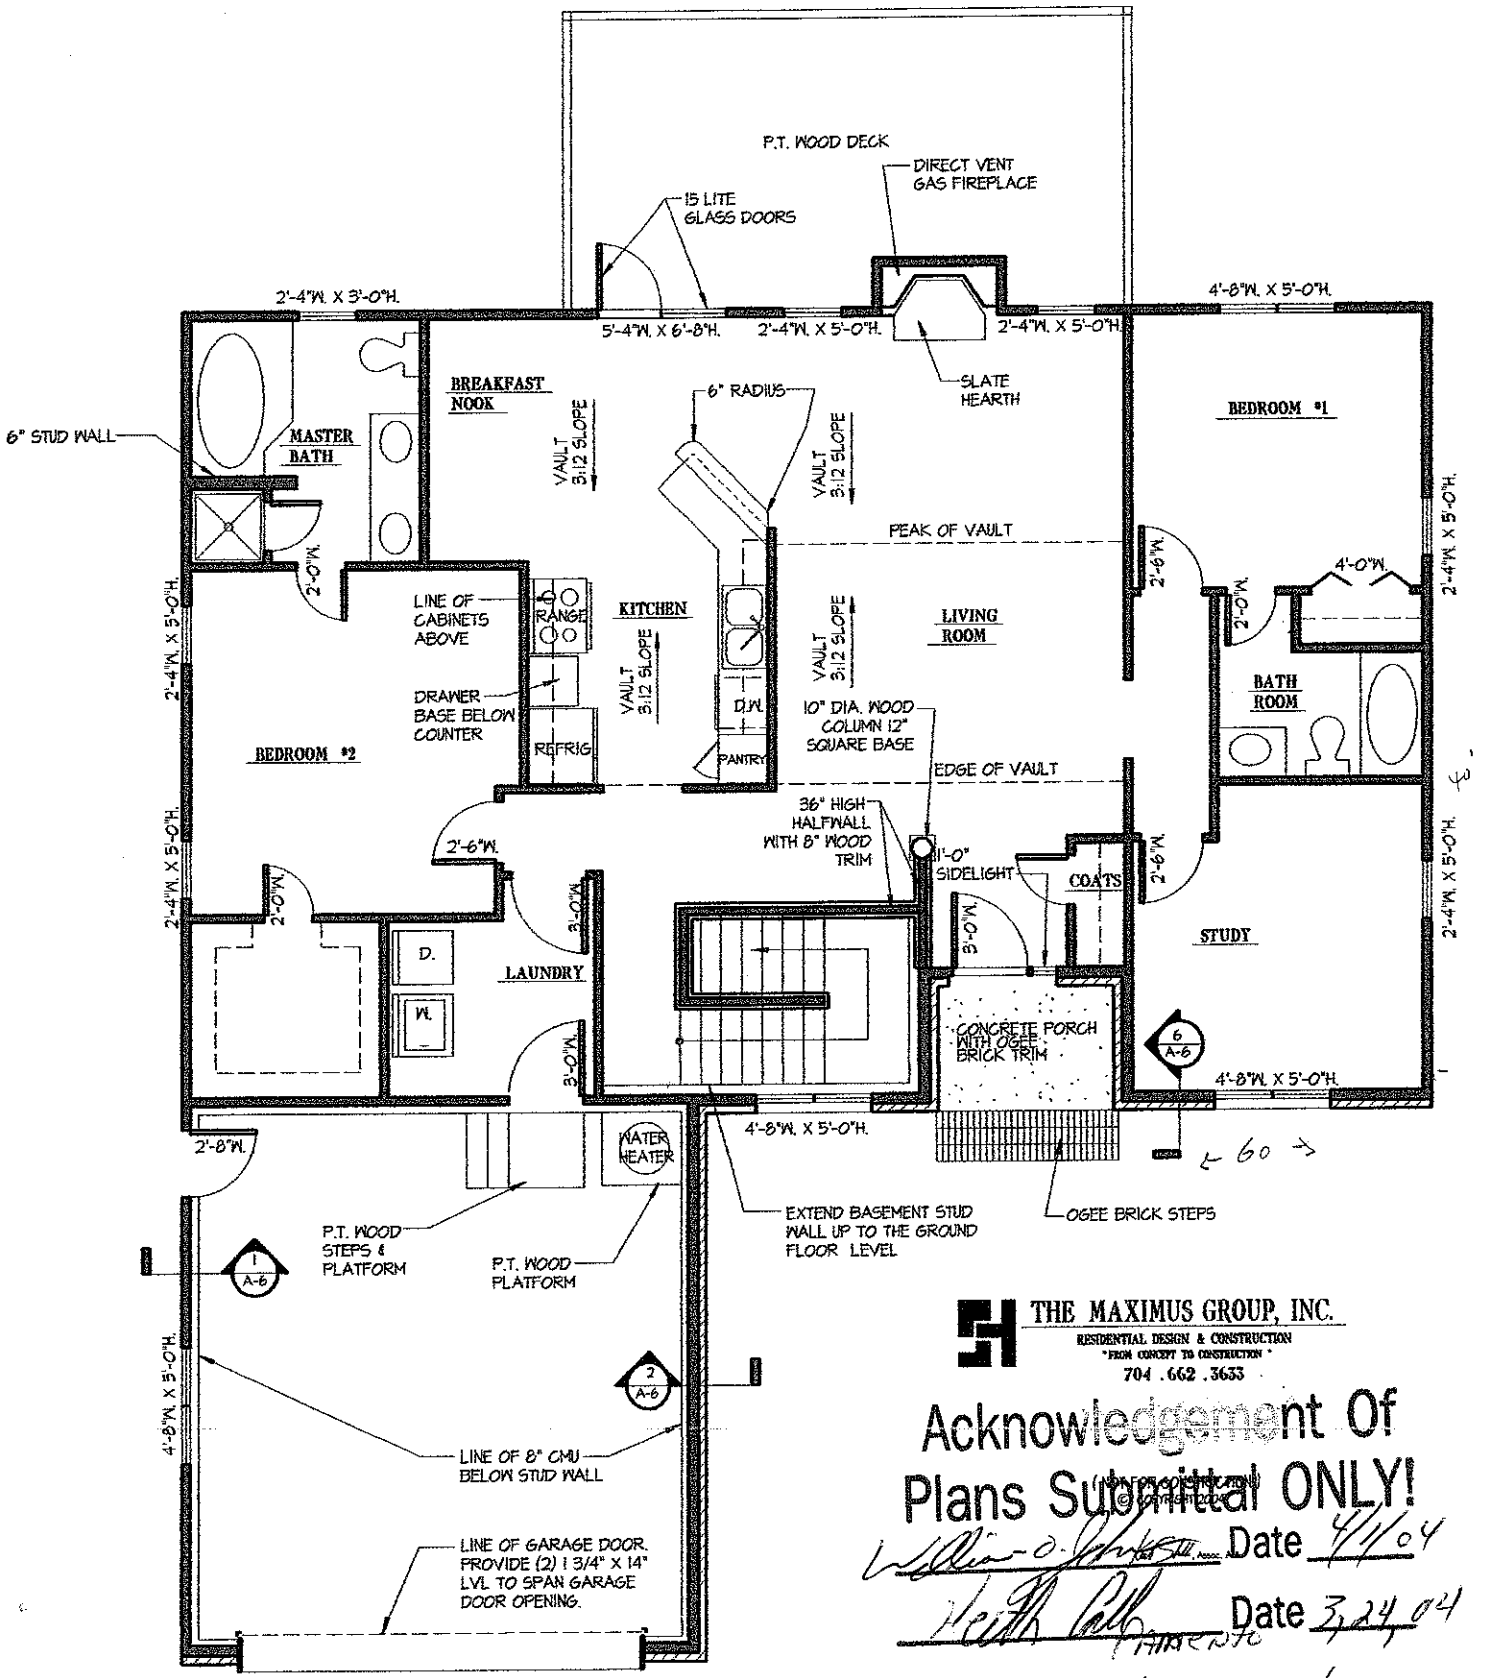


THE MAXIMUS GROUP, INC.
RESIDENTIAL DESIGN & CONSTRUCTION
"FROM CONCEPT TO CONSTRUCTION"
704 . 662 . 3633

Acknowledgement Of Plans Submittal ONLY!

Date 4/1/04

Date 3,24,04

John's house At River Walk

**GROUND FLOOR PLAN**

1,584 HEATED SQ. FT.
412 UNHEATED SQ. FT.