
David SAKALOK

PRESSURE MANIFOLD DESIGN

ATTACHMENT TO P.D.# 25603

TAX MAP # 8R A-1

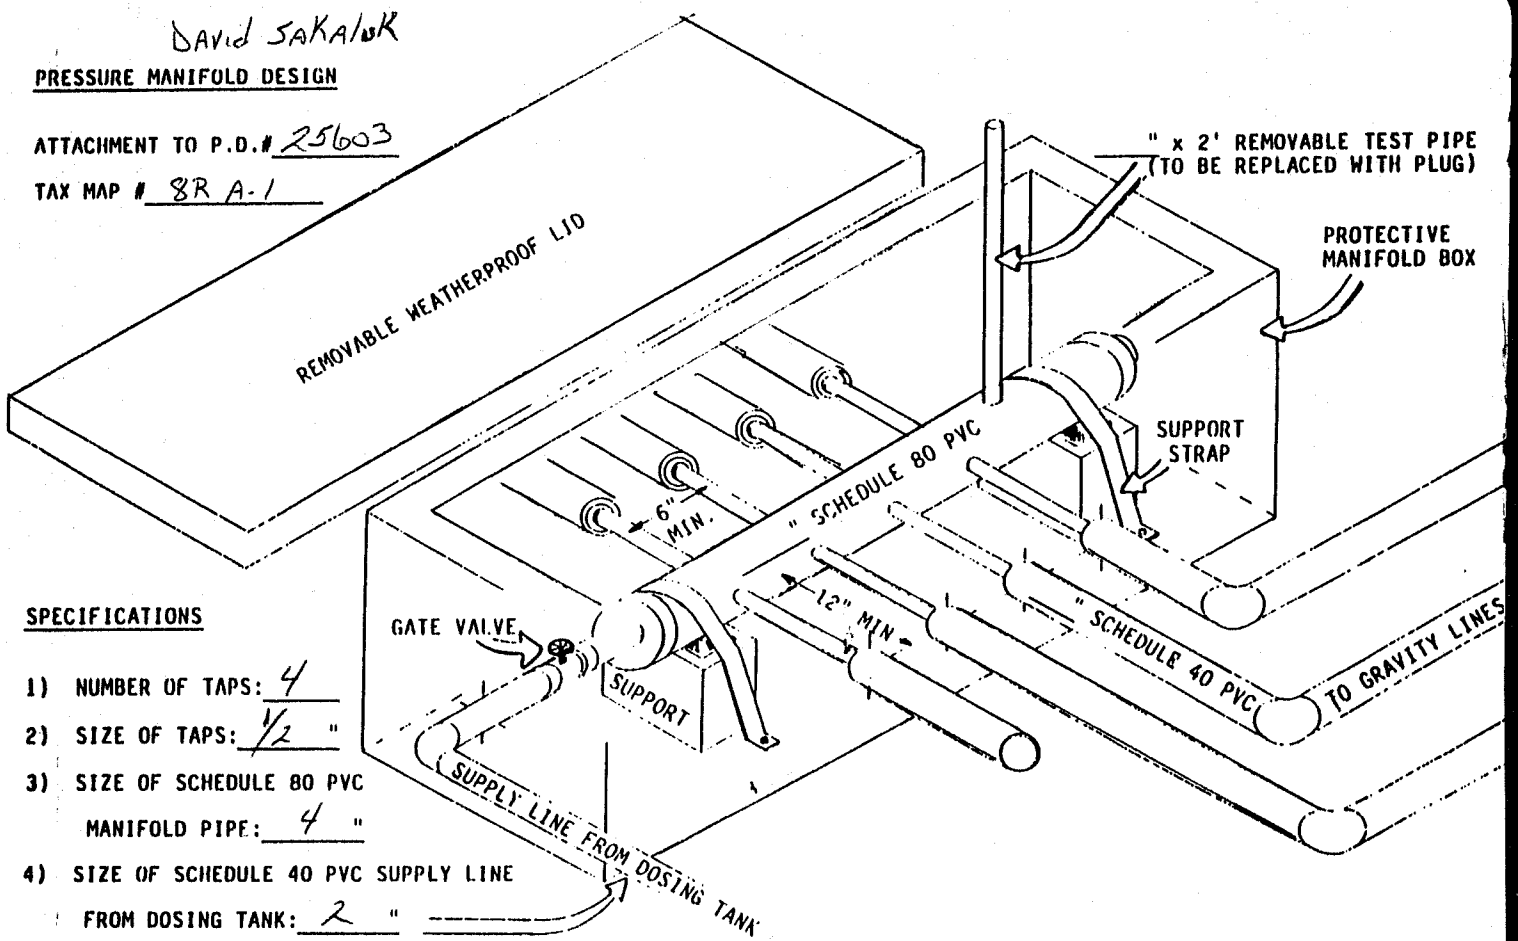

SPECIFICATIONS

1) NUMBER OF TAPS: 4
2) SIZE OF TAPS: 1/2 "
3) SIZE OF SCHEDULE 80 PVC MANIFOLD PIPE: 4 "
4) SIZE OF SCHEDULE 40 PVC SUPPLY LINE FROM DOSING TANK: 2 "