
DAS DON ALLEN & ASSOCIATES, P.A.
ENGINEERING - SURVEYING - PLANNING
[illegible] Freeway Drive - Mooresville, N.C. 28115
(704) 664-7029 (704) 664-6041 Fax

, certify that this map was drawn under my supervision from an actual survey made under my supervision recorded in deed book 1061, page 2107, and/or plat book 27, page 141, that the ratio of precision is 1':10,000', that this map was prepared in accordance with the General Statutes of North Carolina Chapter 89C.

my hand and seal on the 19 day of AUGUST, A.D. 19 98

William [illegible] Allen PLS

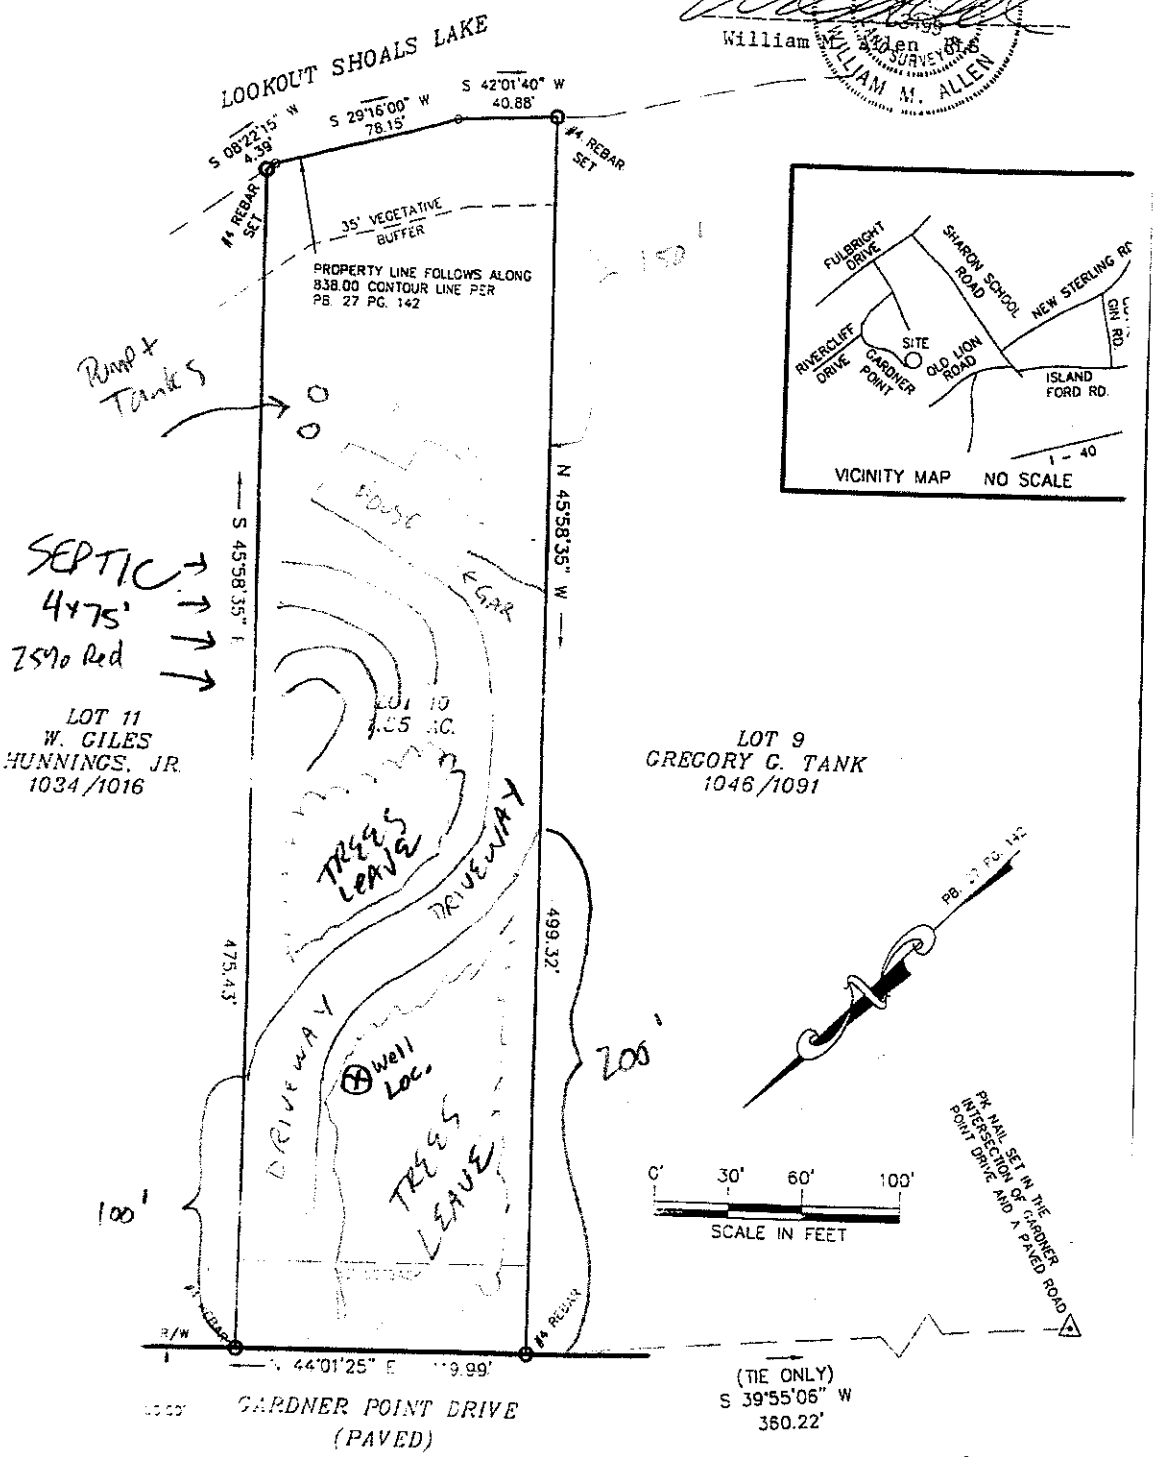

BOUNDARY SURVEY

OF

[illegible] OF [illegible] SHOALS TWSP., IREDELL CO., N.C.

LEGEND

- = DUKE POWER TRANS.
- EIP = EXISTING IRON FOUND
- I.P.S. = #4 REBAR SET
- R/W = RIGHT-OF-WAY
- = WELL

FIELD BOOK: 281
FILE: 81C0908

TAX MAP NO: 3774-32-6327