
PRESSURE MANIFOLD DESIGN

3774 95 3823

ATTACHMENT TO P.D.# 078430

TAX MAP # 3774-95-3823

RIVERWALK 8 #13

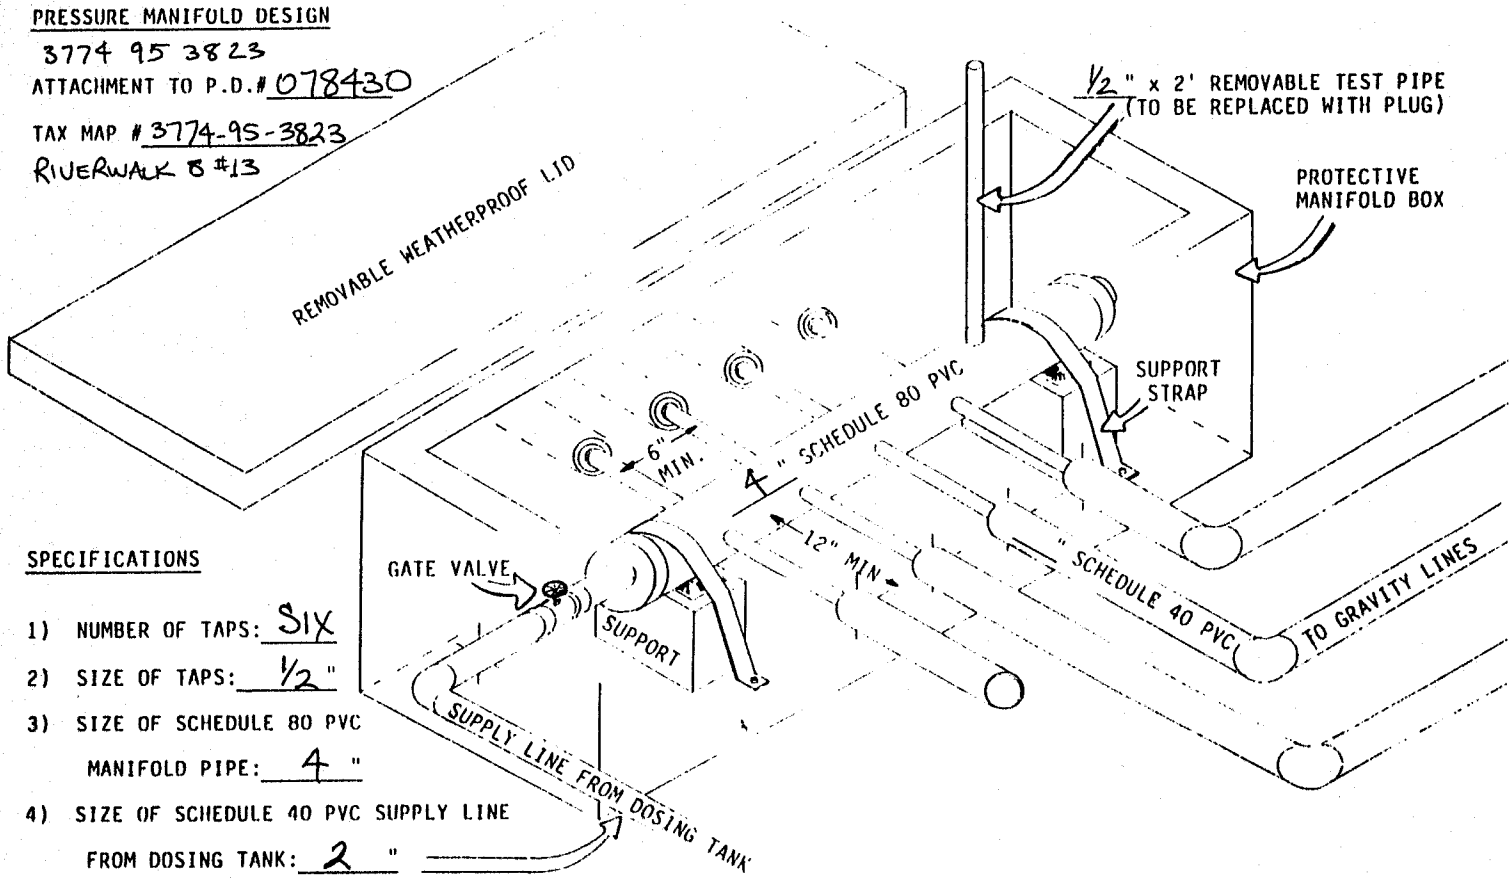

SPECIFICATIONS

1) NUMBER OF TAPS: SIX
2) SIZE OF TAPS: ½"
3) SIZE OF SCHEDULE 80 PVC MANIFOLD PIPE: 4"
4) SIZE OF SCHEDULE 40 PVC SUPPLY LINE FROM DOSING TANK: 2"