
James Goss 1-1cmpxd

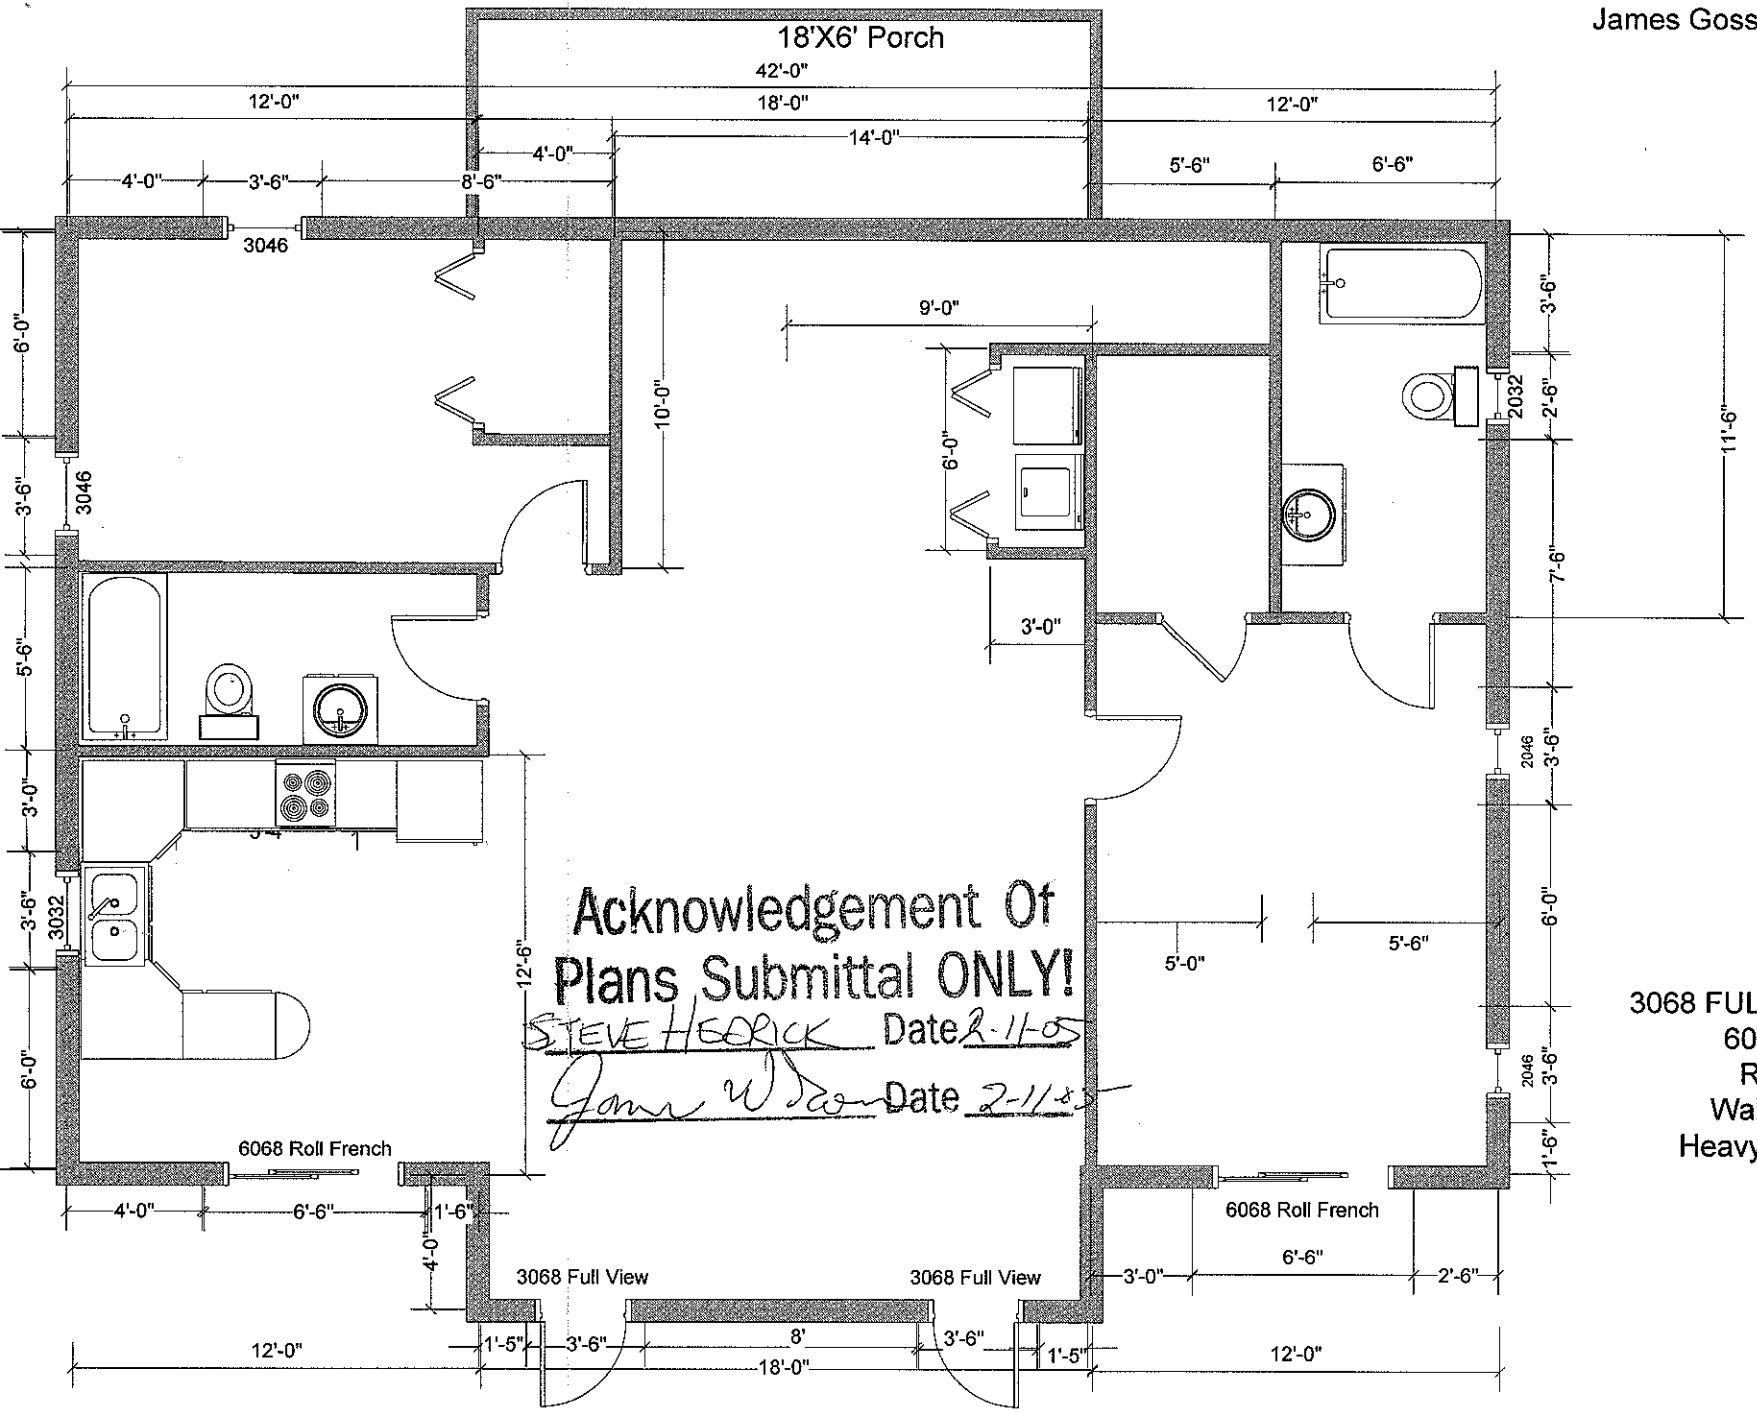

Order x-tra 3046 Window for Jim t put in during stacking.



2032=1
3032=1
3046=5
3068 2P9L=1
3068 FULL VIEW=2 (OPEN Out)
6068 roll french =2
Roof 12/12 pitch
Wall Height 1.5 story
Heavy timber roof system