
Acknowledgement Of
Plans Submittal ONLY!
Date 4/11/07
4/11/07

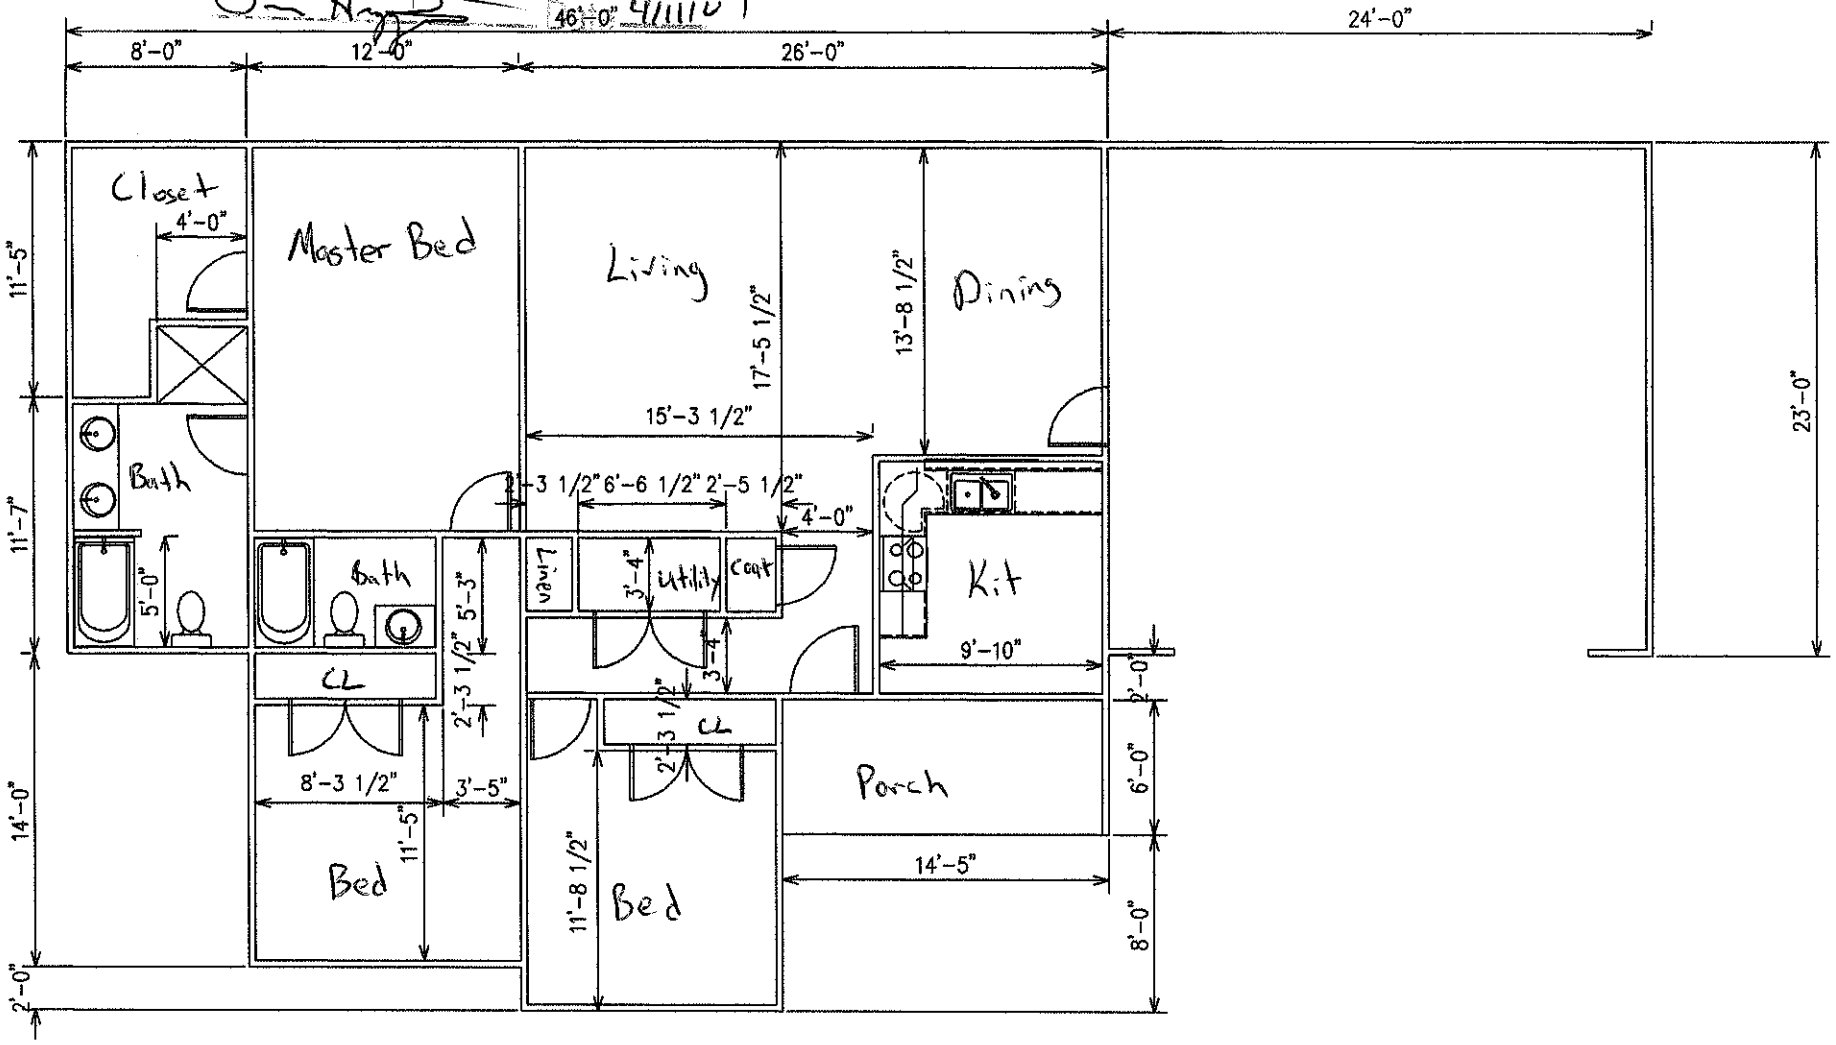

1446 sq ft.