
Acknowledgement Of
Plans Submittal ONLY!

Date 5-14-12

Date 5-14-12

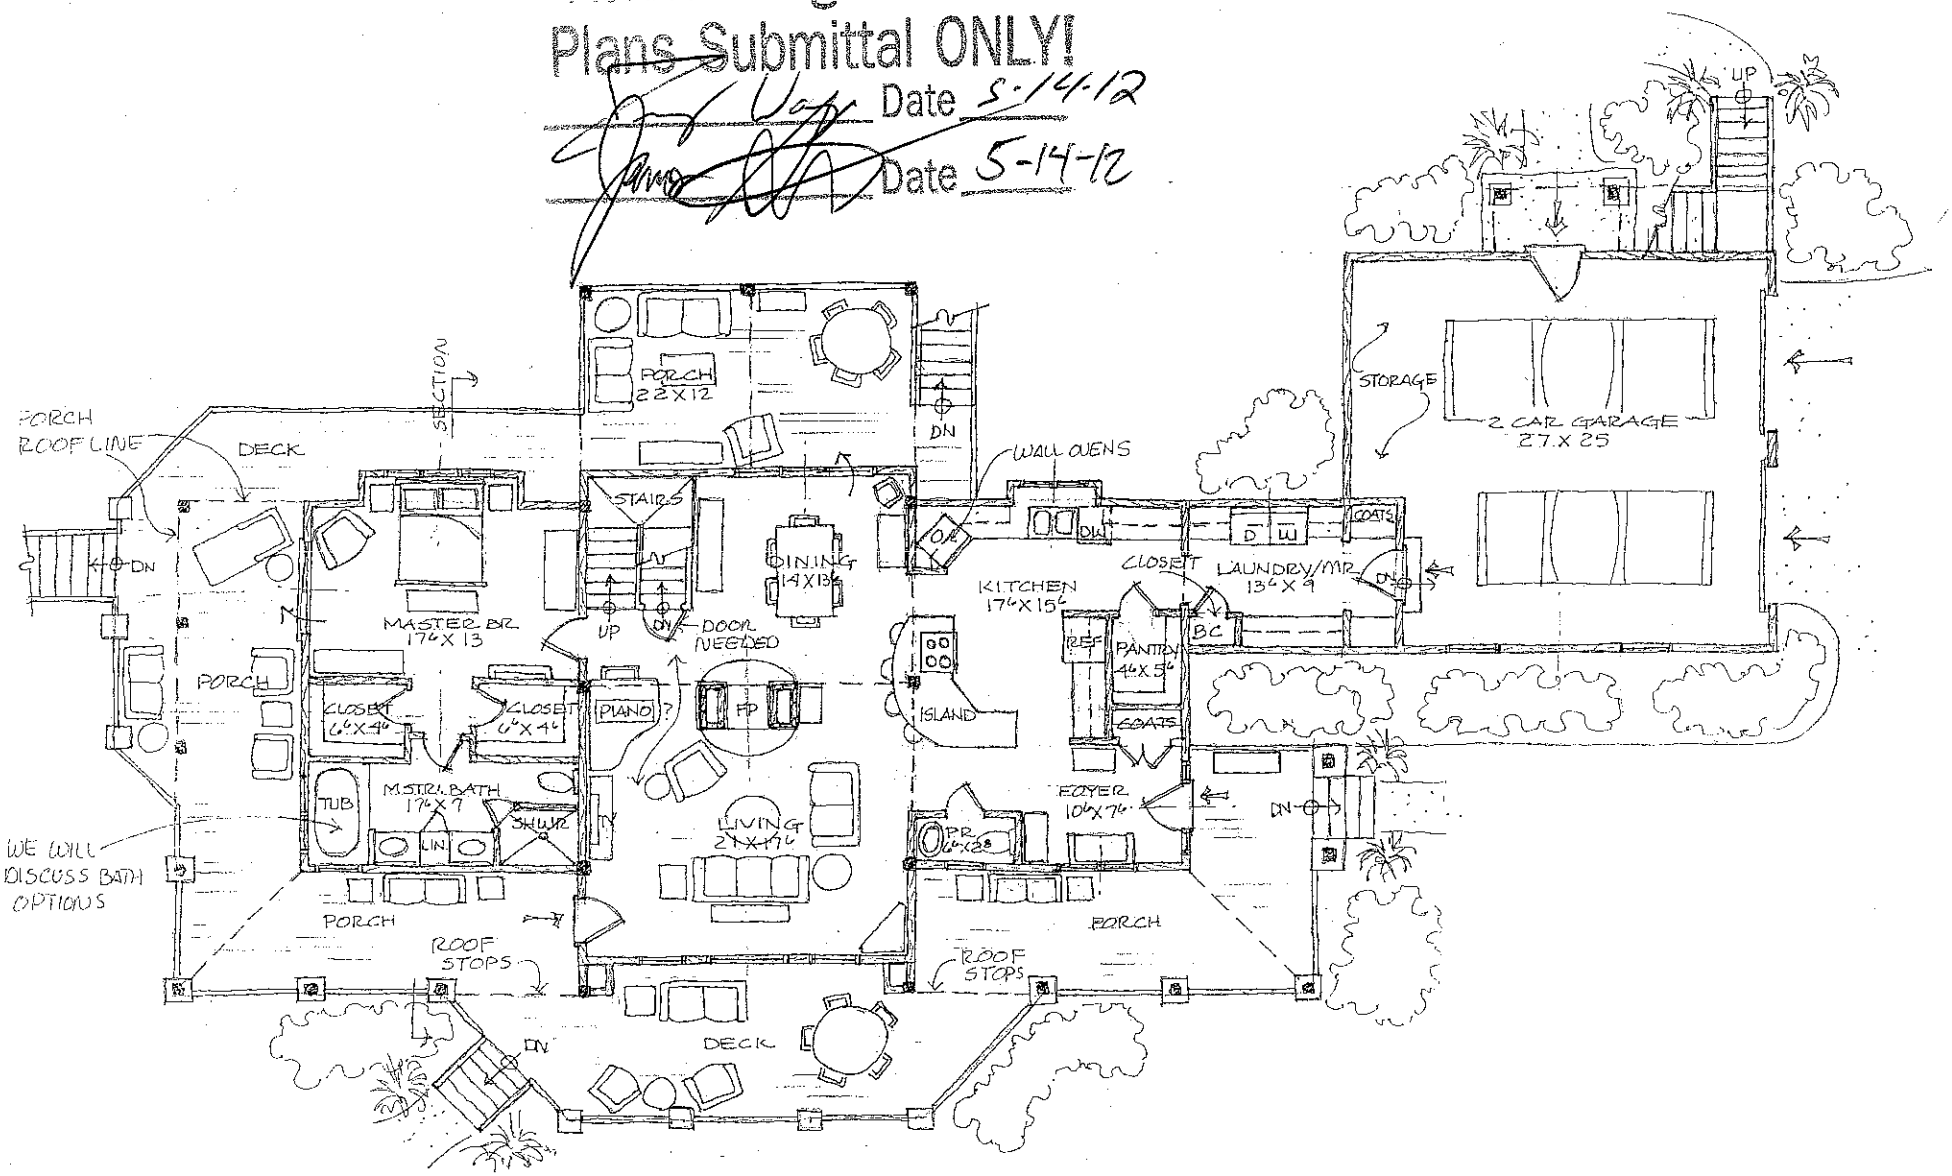


MAIN LEVEL- SCHEME B

SCALE: 1/8" = 1'-0"

FINISHED - 1728 SF
GARAGE - 688 SF
PORCH - 952 SF
DECK - 484 SF

1/3/2012
LAUGH RESIDENCE

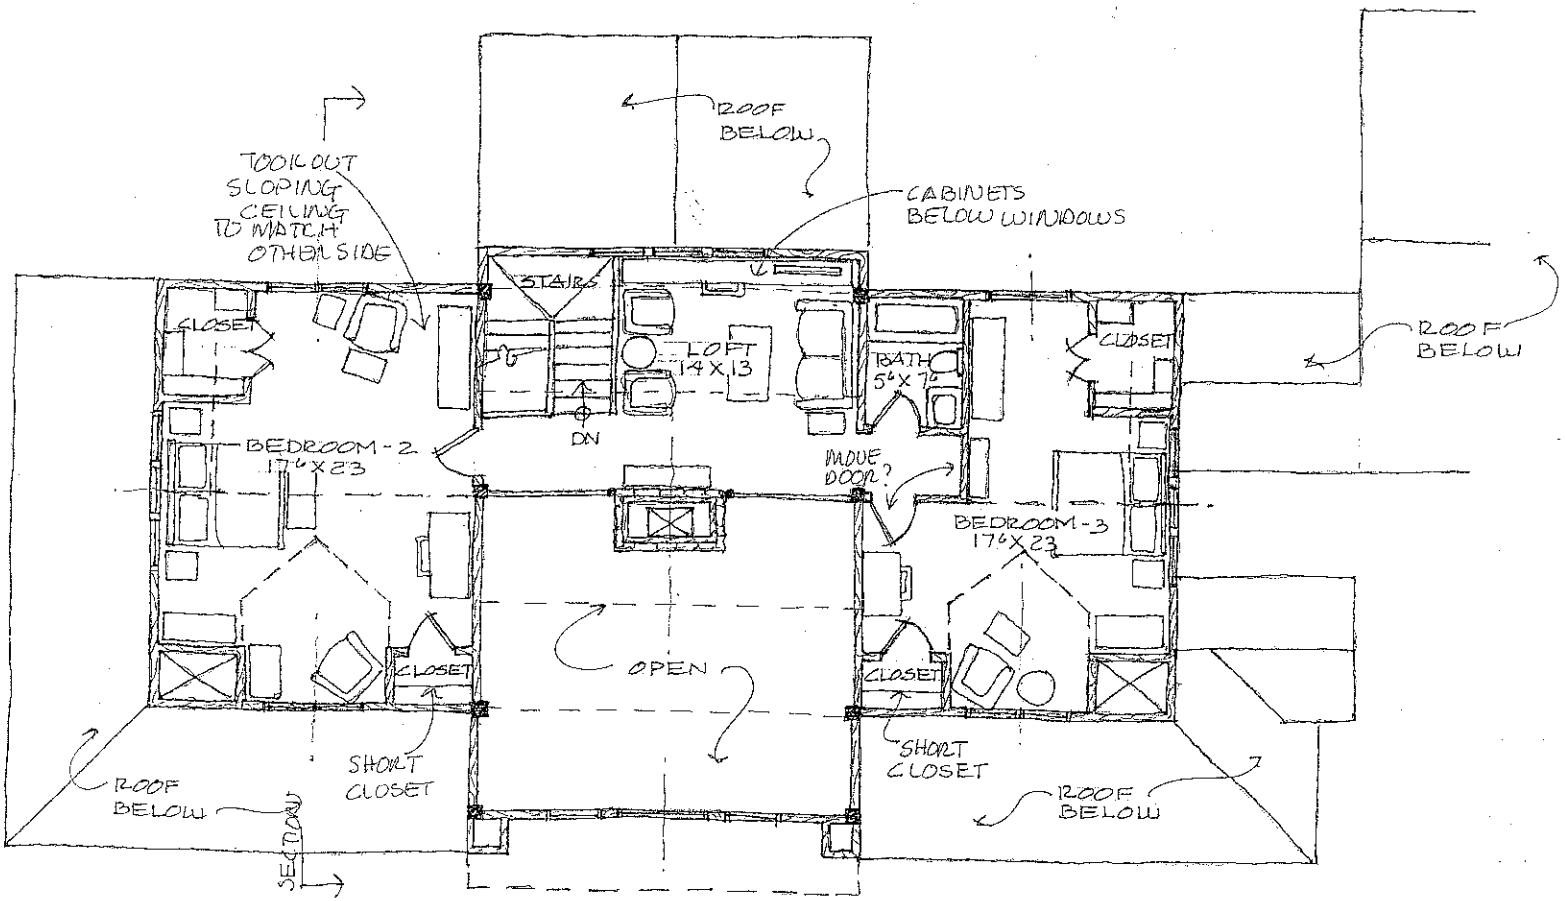

UPPER LEVEL - SCHEME B


SCALE: 1/8" = 1'-0" FINISHED - 1086 SF

Acknowledgement Of
Plans Submittal ONLY!

Date 5-14-12

Date 5-14-12

Acknowledgement Of
Plans Submittal ONLY!
Date 5-14-12
Date 5-14-12

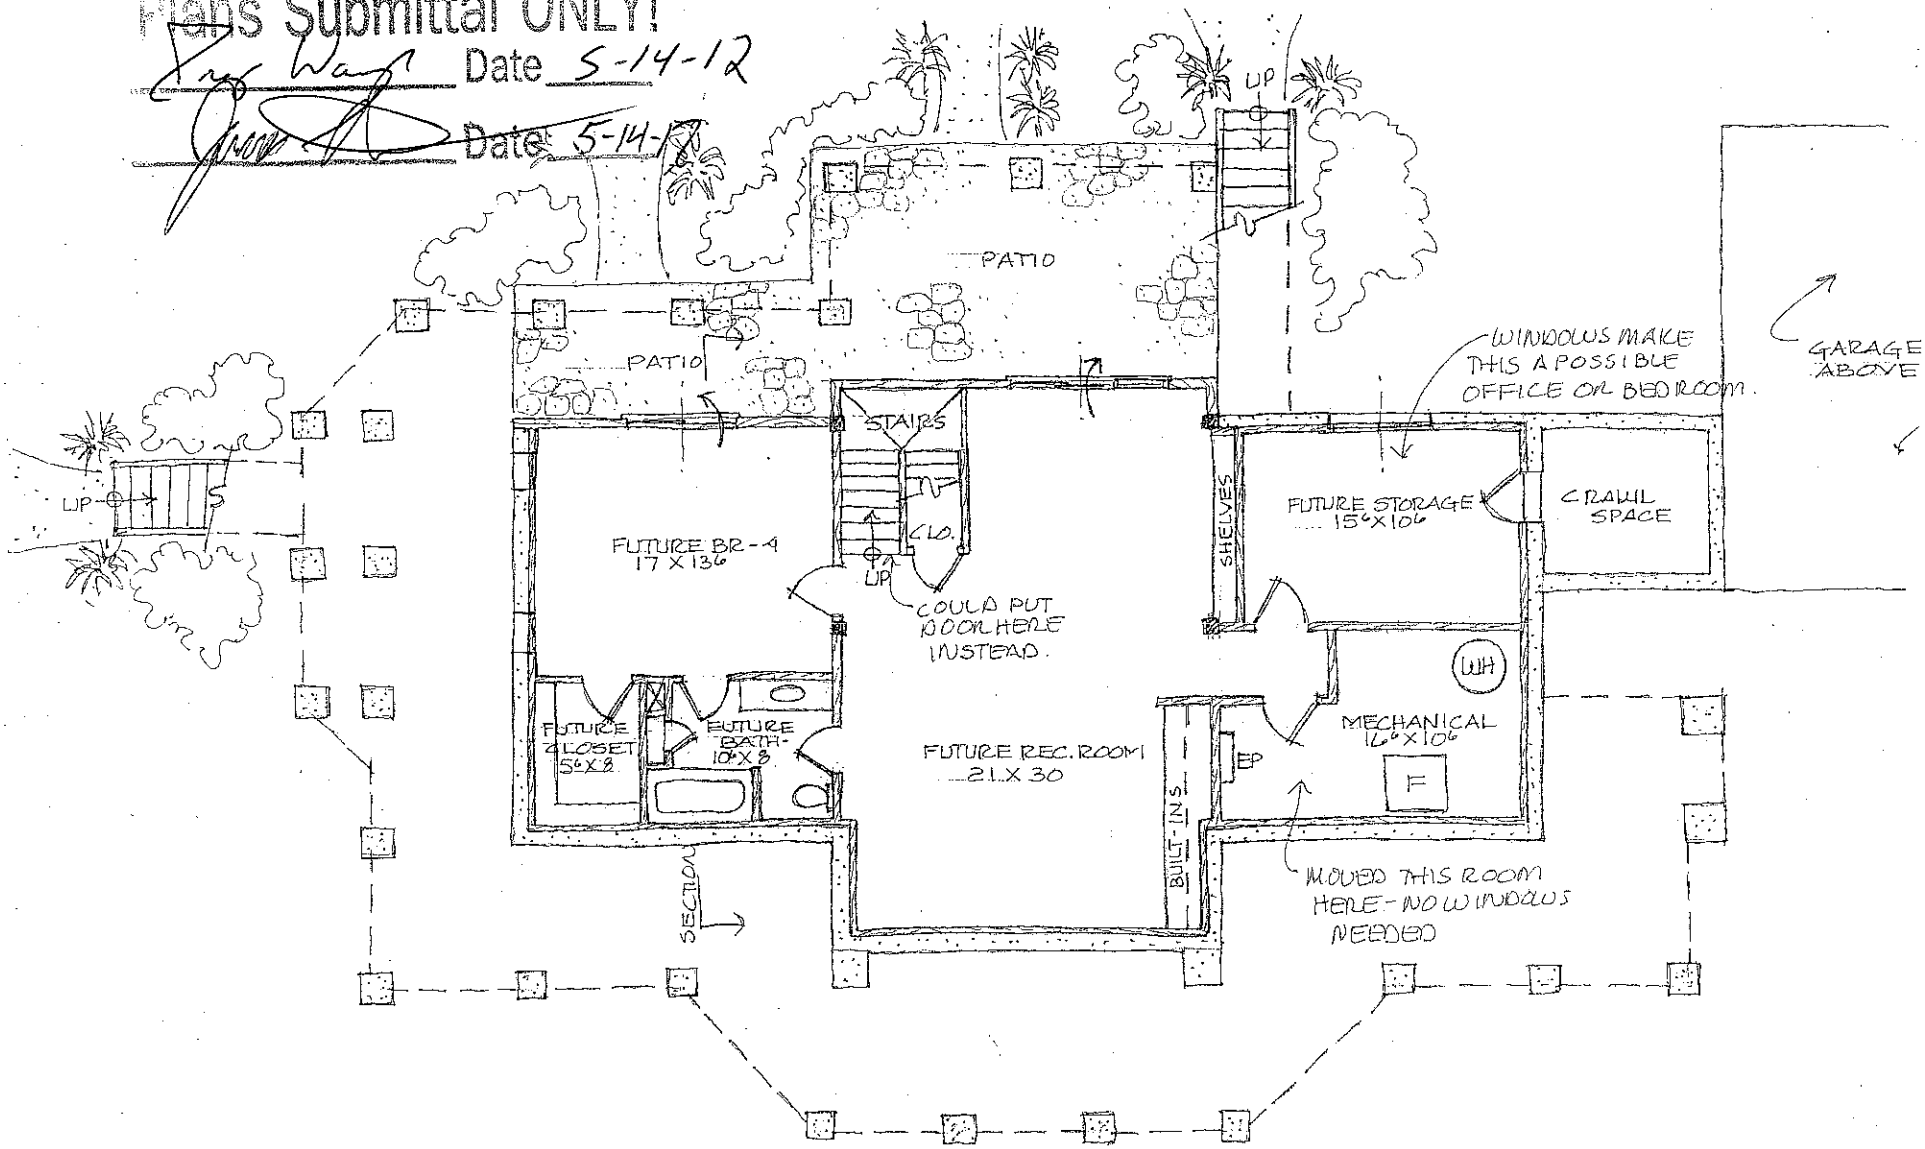

FUTURE LOWER LEVEL - SCHEME B

SCALE: 1/8" = 1'-0"

FUTURE FINISHED - 1080 SF
MECH. & STORAGE - 432 SF
PATIO - 430 SF