

#6

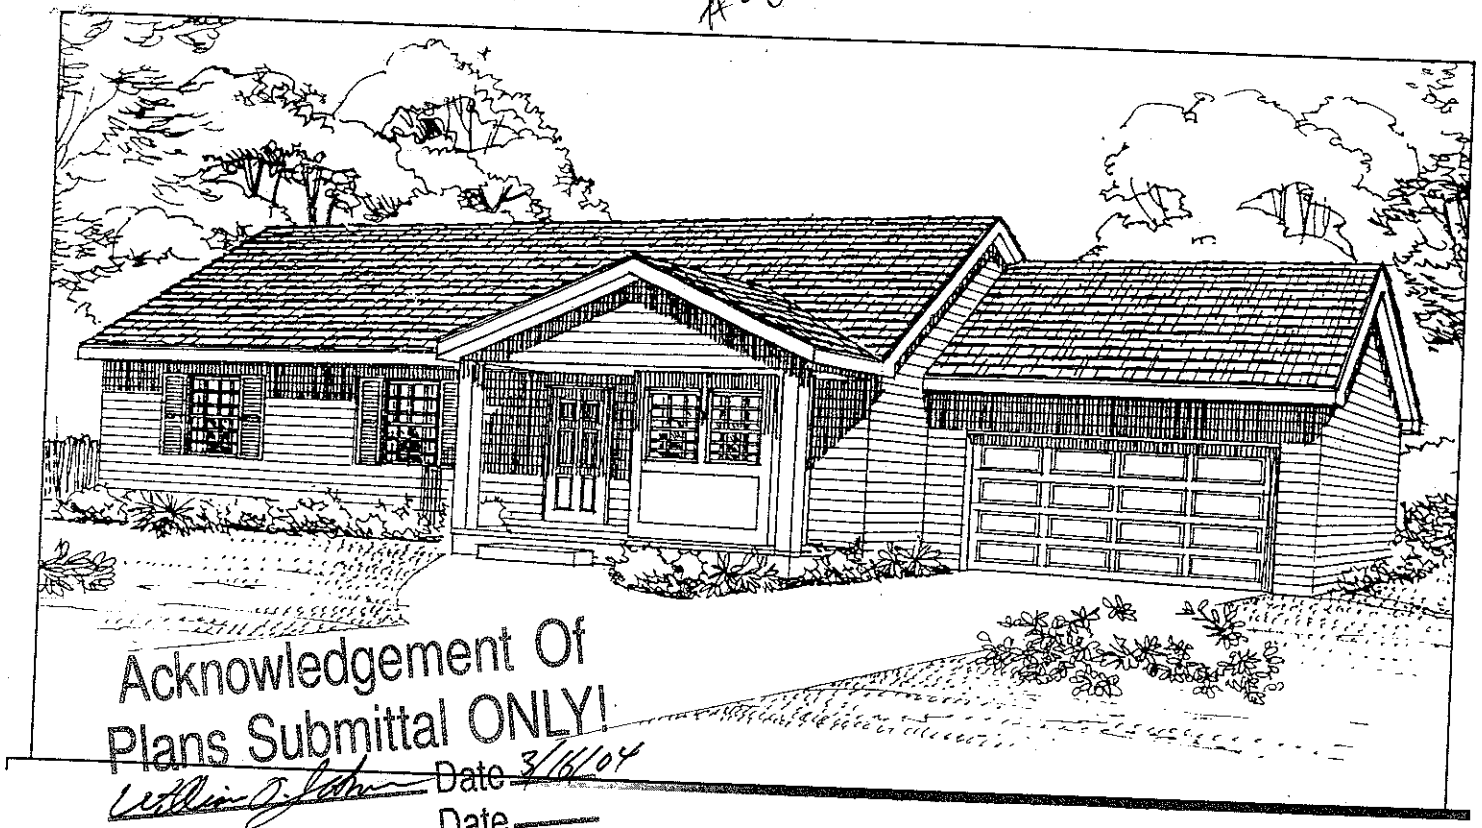

Acknowledgement Of
Plans Submittal ONLY!

Date 3/16/04

Date

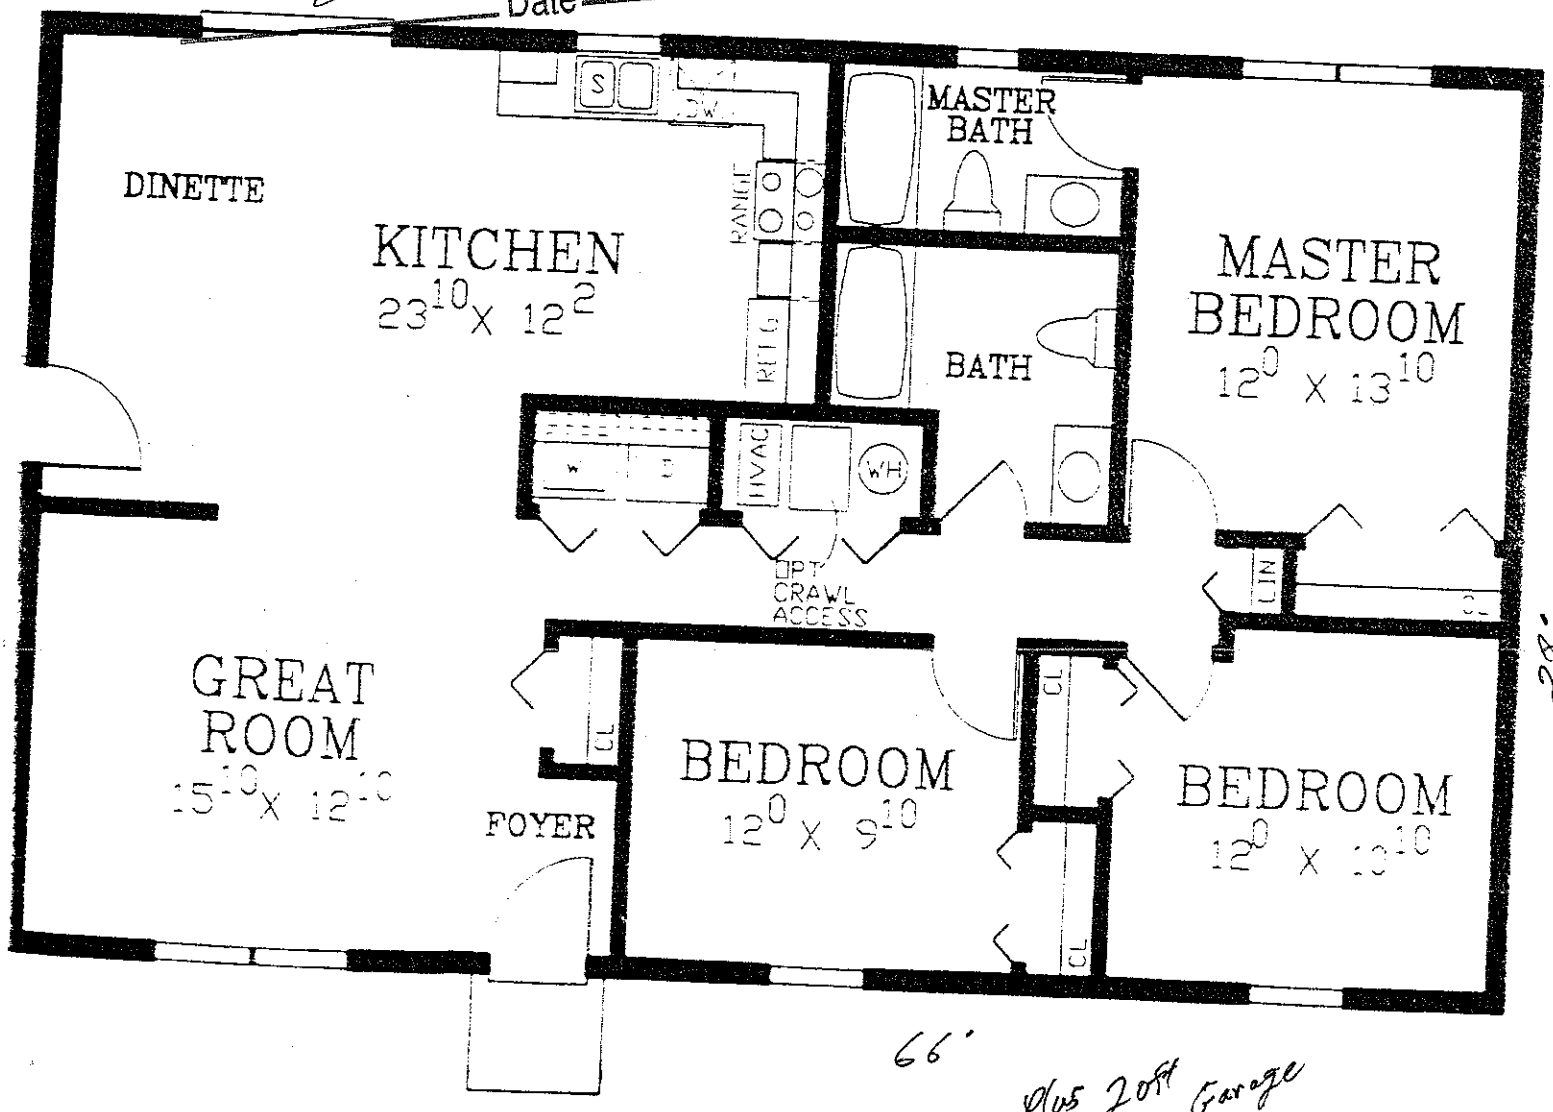

66'

2-6"

plus 20ft Garage