0 1' 2' 5' 10'
SCALE BAR


*NOTE:
SEE COLUMN CHARTS FOR REQUIREMENTS

NOTES:
ALL WALLS ARE 4½" THICK UNLESS NOTED
OPENING BETWEEN THE GARAGE AND RESIDENCE SHALL BE EQUIPPED WITH EITHER SOLID WOOD DOORS NOT LESS THAN 1⅜" IN THICKNESS OR 20-MINUTE FIRE-RATED DOORS.
FOR HEADER CALCULATIONS REF: 84-10-0010 & 84-10-0015
FOR WALL BRACING REF: 82-10-0001 OF SYSTEMS MANUAL

APPROVED BY
NTA INC. 09/20/2007
Approval of this document does not authorize or approve any deviation or deviations from the requirements of applicable State Laws.
David Barts

NOTE: FOR HVAC NOTES, SPECS, DIMS., ETC., SEE PERIMETER HEAT DUCT PLAN

OFF-FRAME MODELS:
HVAC SYSTEMS TO BE SUPPLIED, INSTALLED, AND INSPECTED ON SITE BY OTHERS.

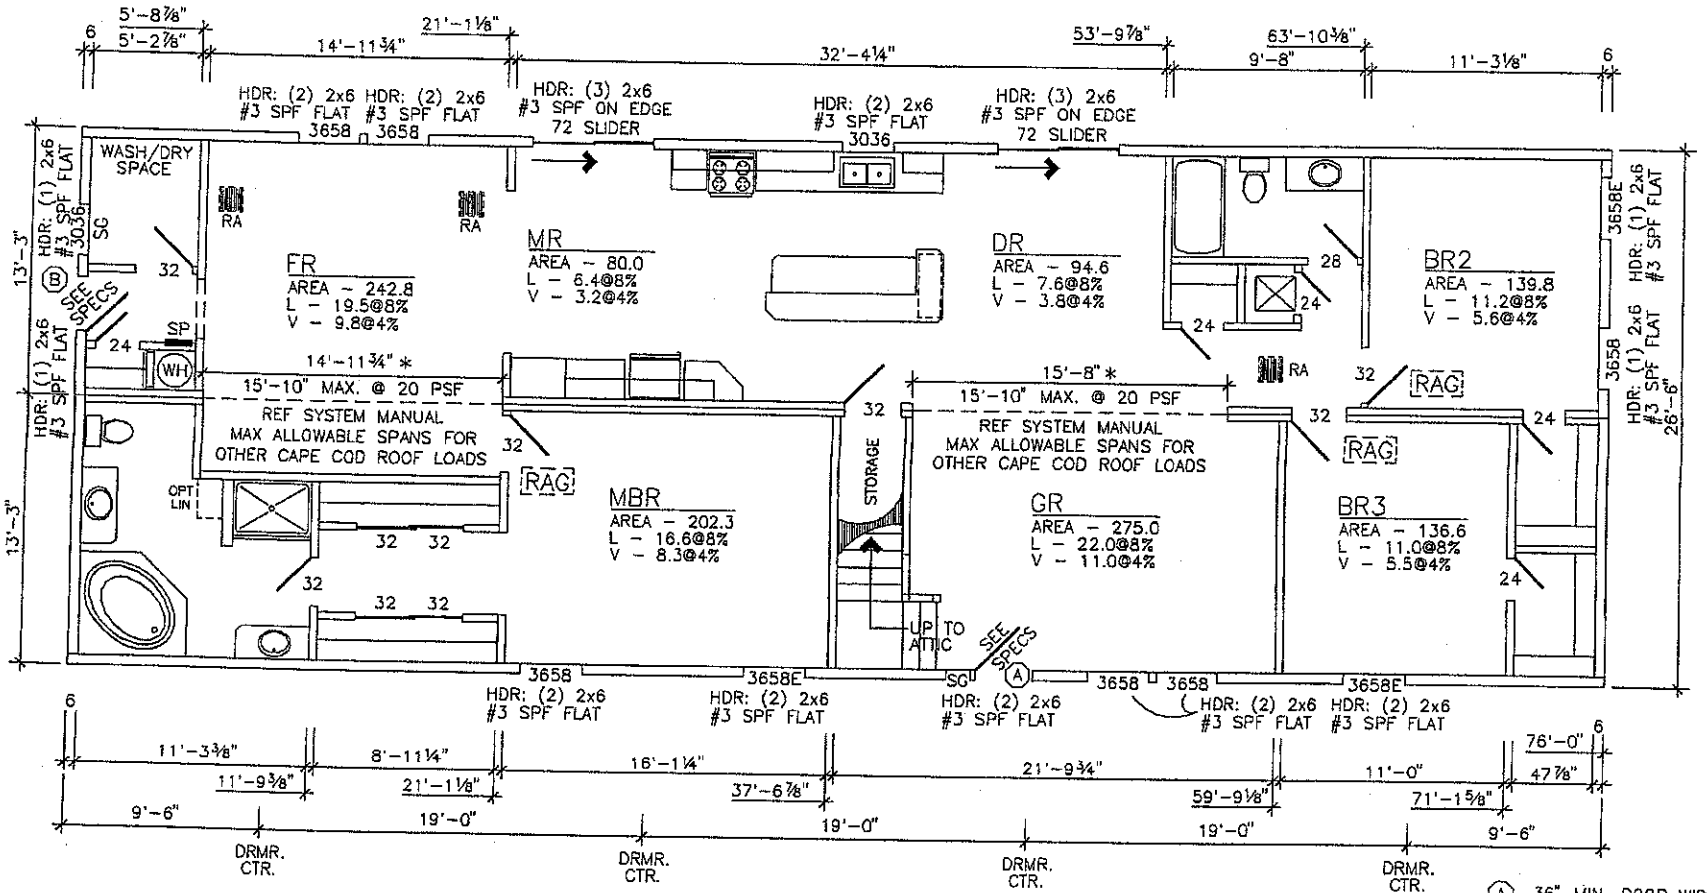

THE GARAGE SHALL BE SEPARATED FROM THE RESIDENCE AND ITS ATTIC AREA BY MEANS OF MINIMUM ½-INCH GYPSUM BOARD APPLIED TO THE GARAGE SIDE.

SERVICE PANEL MAY BE LOCATED IN GARAGE OR BASEMENT

ALL EXTERIOR OPTIONS SUCH AS DORMERS, BOX BAYS, ETC., MAY VARY PER HOME. SEE SYSTEMS MANUAL FOR CONST. SPECS.

*NOTE:
SEE COLUMN CHARTS FOR REQUIREMENTS

Ⓐ -36" MIN. DOOR WIDTH
Ⓑ -32" MIN. DOOR WIDTH
TOTAL WINDOW AREA - 349.00 SQ. FT.
THIRD PARTY LABEL - KITCHEN SINK BASE CABINET DOOR
DATA PLATE LOCATION - KITCHEN SINK BASE CABINET DOOR
STATE LABEL LOCATION - KITCHEN SINK BASE CABINET DOOR
SECONDARY STATE LABEL AND/OR THIRD PARTY LABEL LOCATION - MBR CLOSET

THE INFORMATION ON THIS PAGE IS PROPRIETARY

△		MSW	9/14/07	SUBMITTAL PLAN		M3C76-NL9	2A
				DESCRIPTION	SECTION	DWG NO.	PAGE OF

LIBERTY HOMES, INC. P.O. BOX 35 GOSHEN, IN 46526

3 Dec. 07