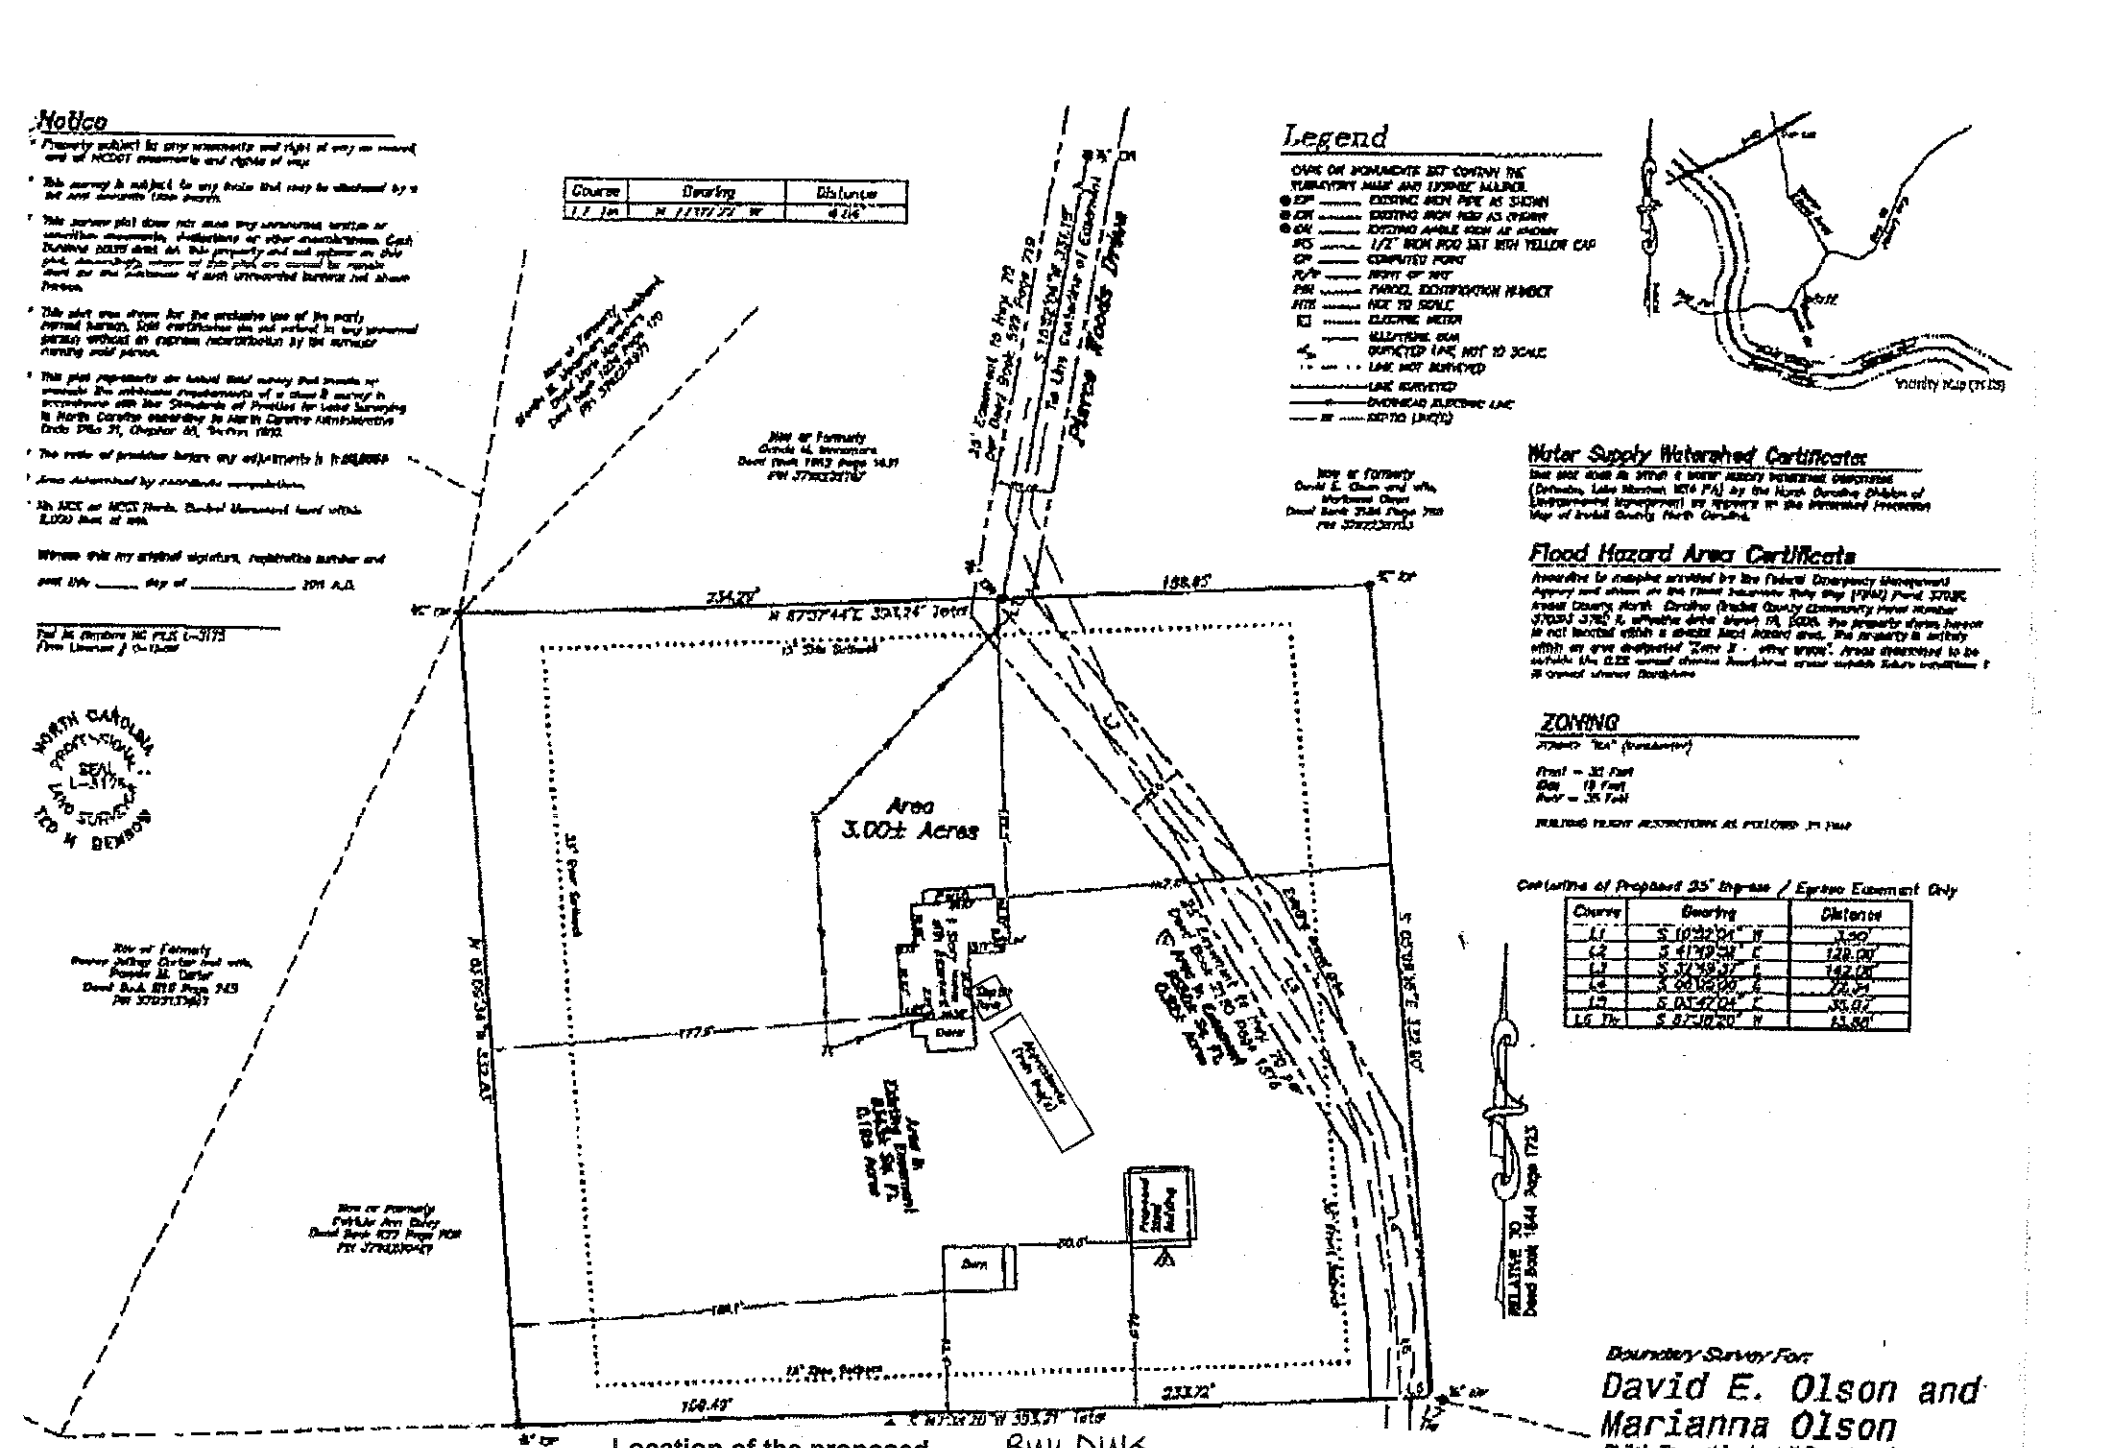


Location of the proposed BUILDING addition does not appear to impact the existing on-site septic system.**NOTE: KEEP MIN 5' FROM SYSTEM

R. STEVE HENDRICK REHS

Date: MARCH 19, 2013

ICHD-Environmental Health Division

TED BENBOW