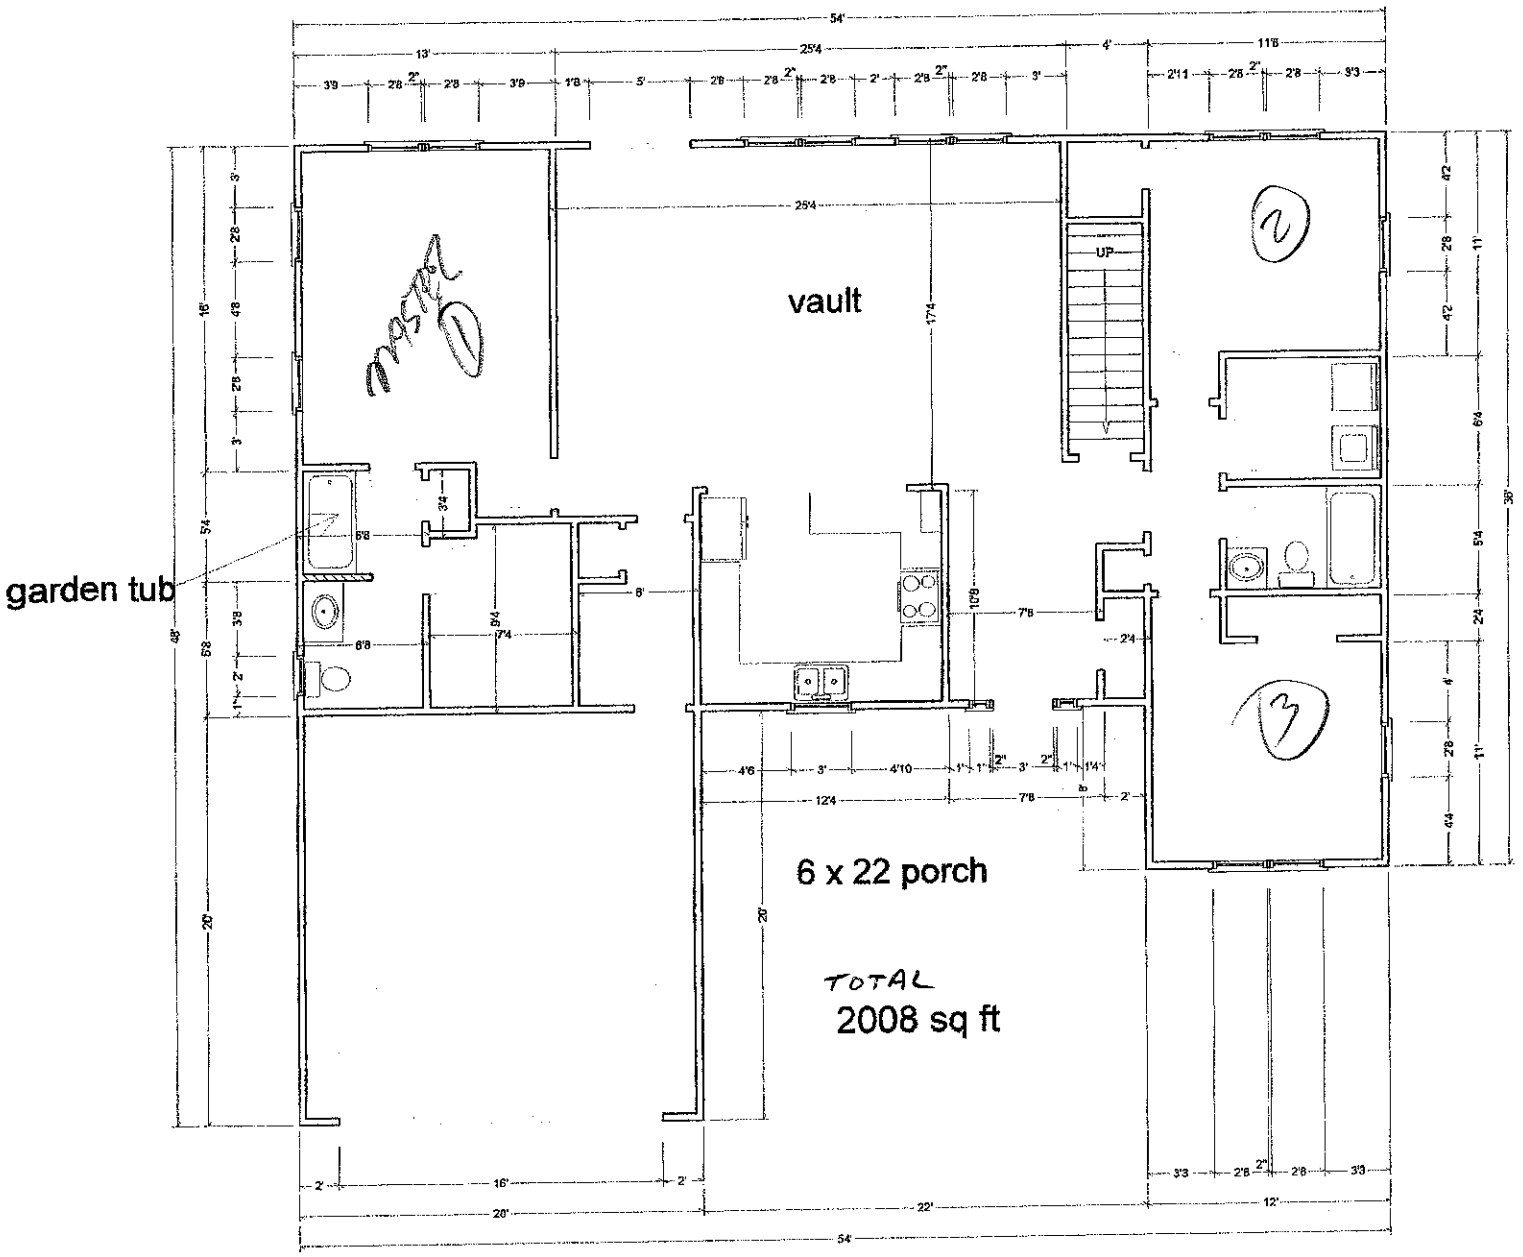
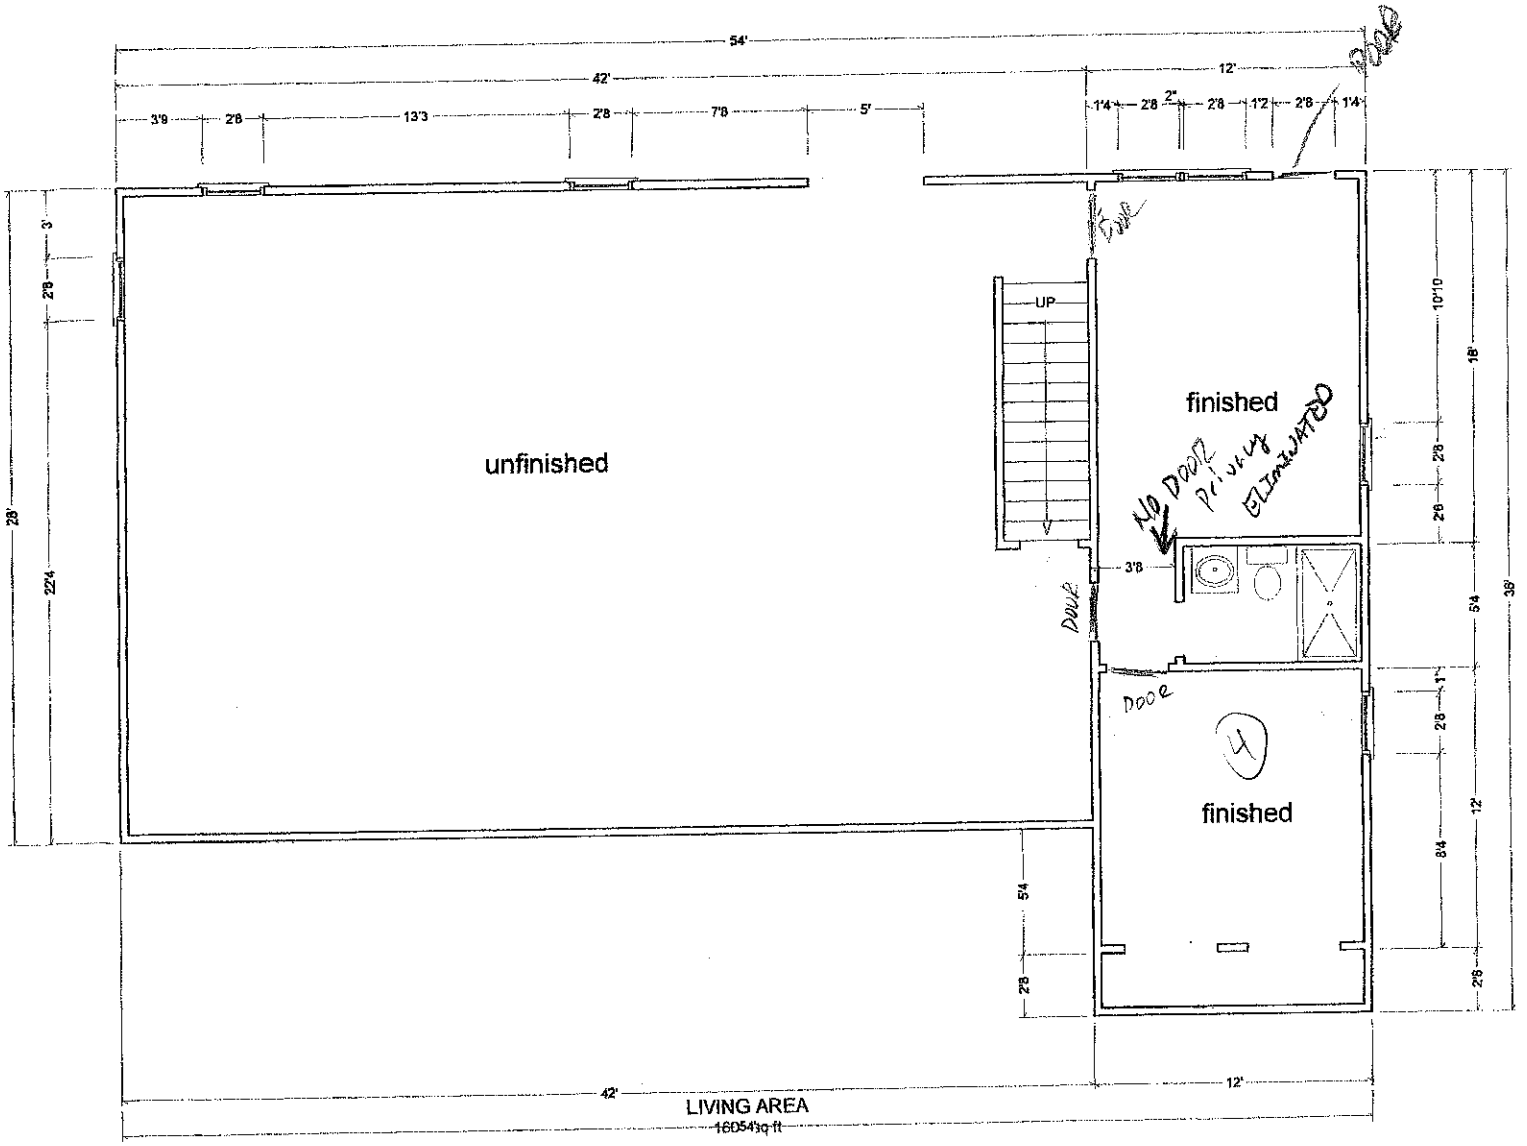

garden tub
vault
UP
6 x 22 porch
TOTAL
2008 sq ft



Approved 4 Bedroom PLAN

Acknowledgement Of
Plans Submittal ONLY!

Date 5-22-06

Christina Smith Date 05/25/06