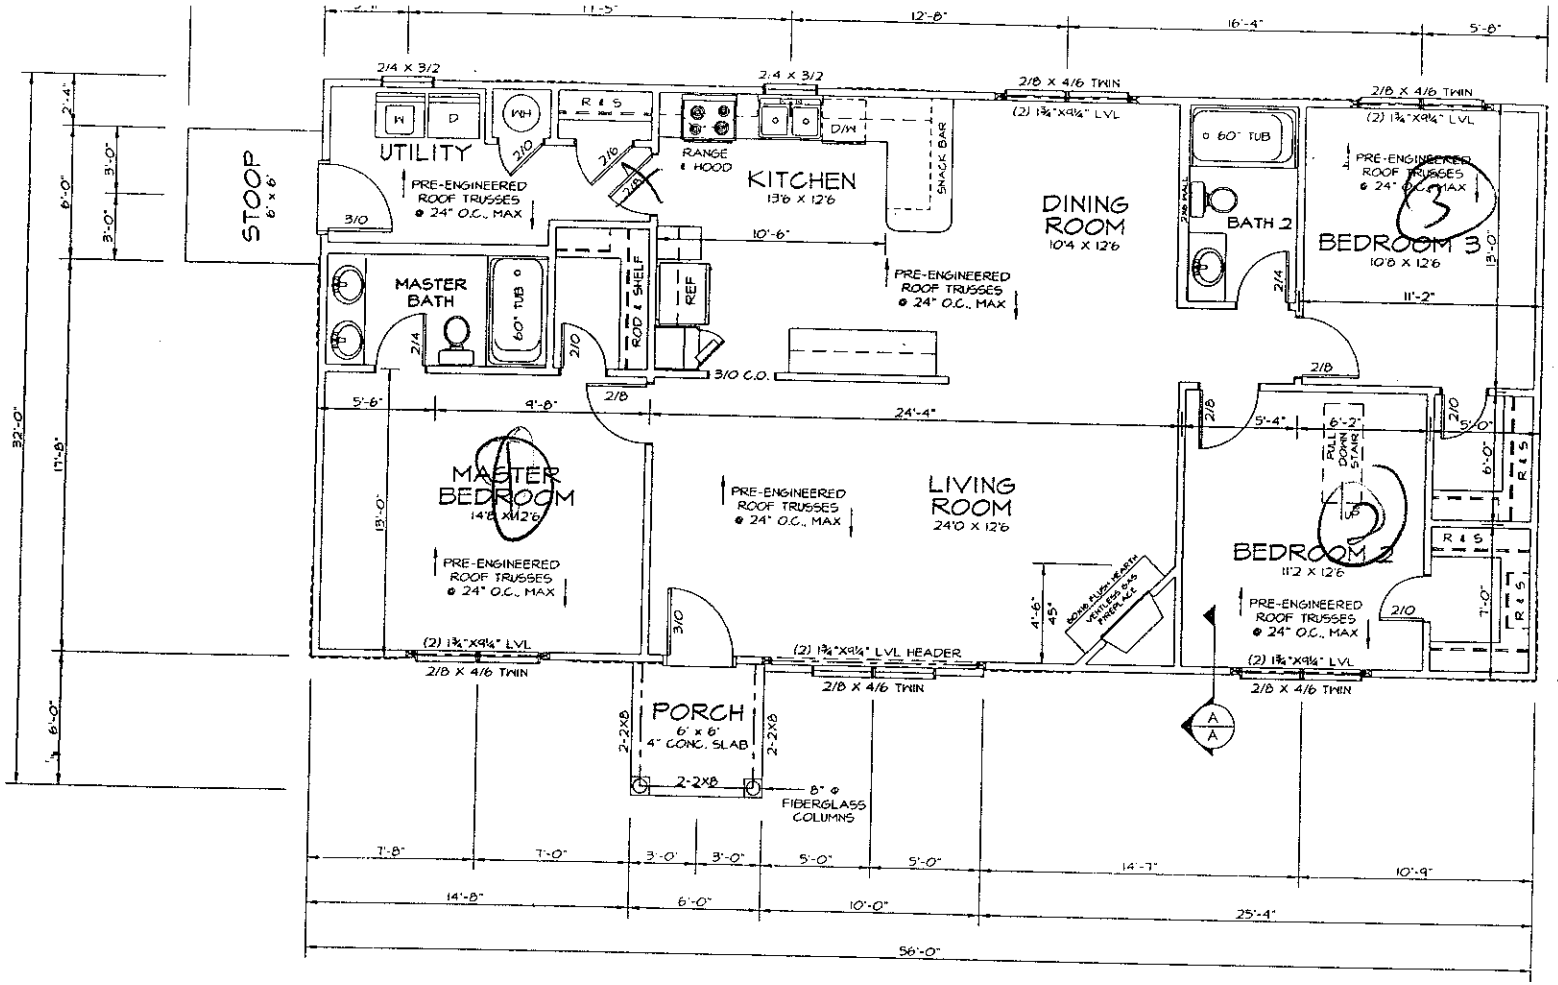


NOTE

DOUBLE HUNG WINDOWS SHOWN... SIZES ARE NOMINAL SASH DIMENSIONS

VERIFY WITH WINDOW MANUFACTURER THAT BEDROOM WINDOWS COMPLY WITH SECTION R310.: EGRESS REQUIREMENTS

WALL LEGEND

NON-LOAD BRG. STUD WALLS

EXTERIOR AND LOAD-BEARING STUD WALLS

WALL BRACE PANEL, 48" WIDE UNLESS OTHERWISE NOTED. NO SPLICES ALLOWED WITHIN PANEL WIDTH.

Approved 3 Bedroom Plan

Cottonwood II
H856

Acknowledgement Of Plans Submittal ONLY!

Date 7-12-05

Date 7-12-05