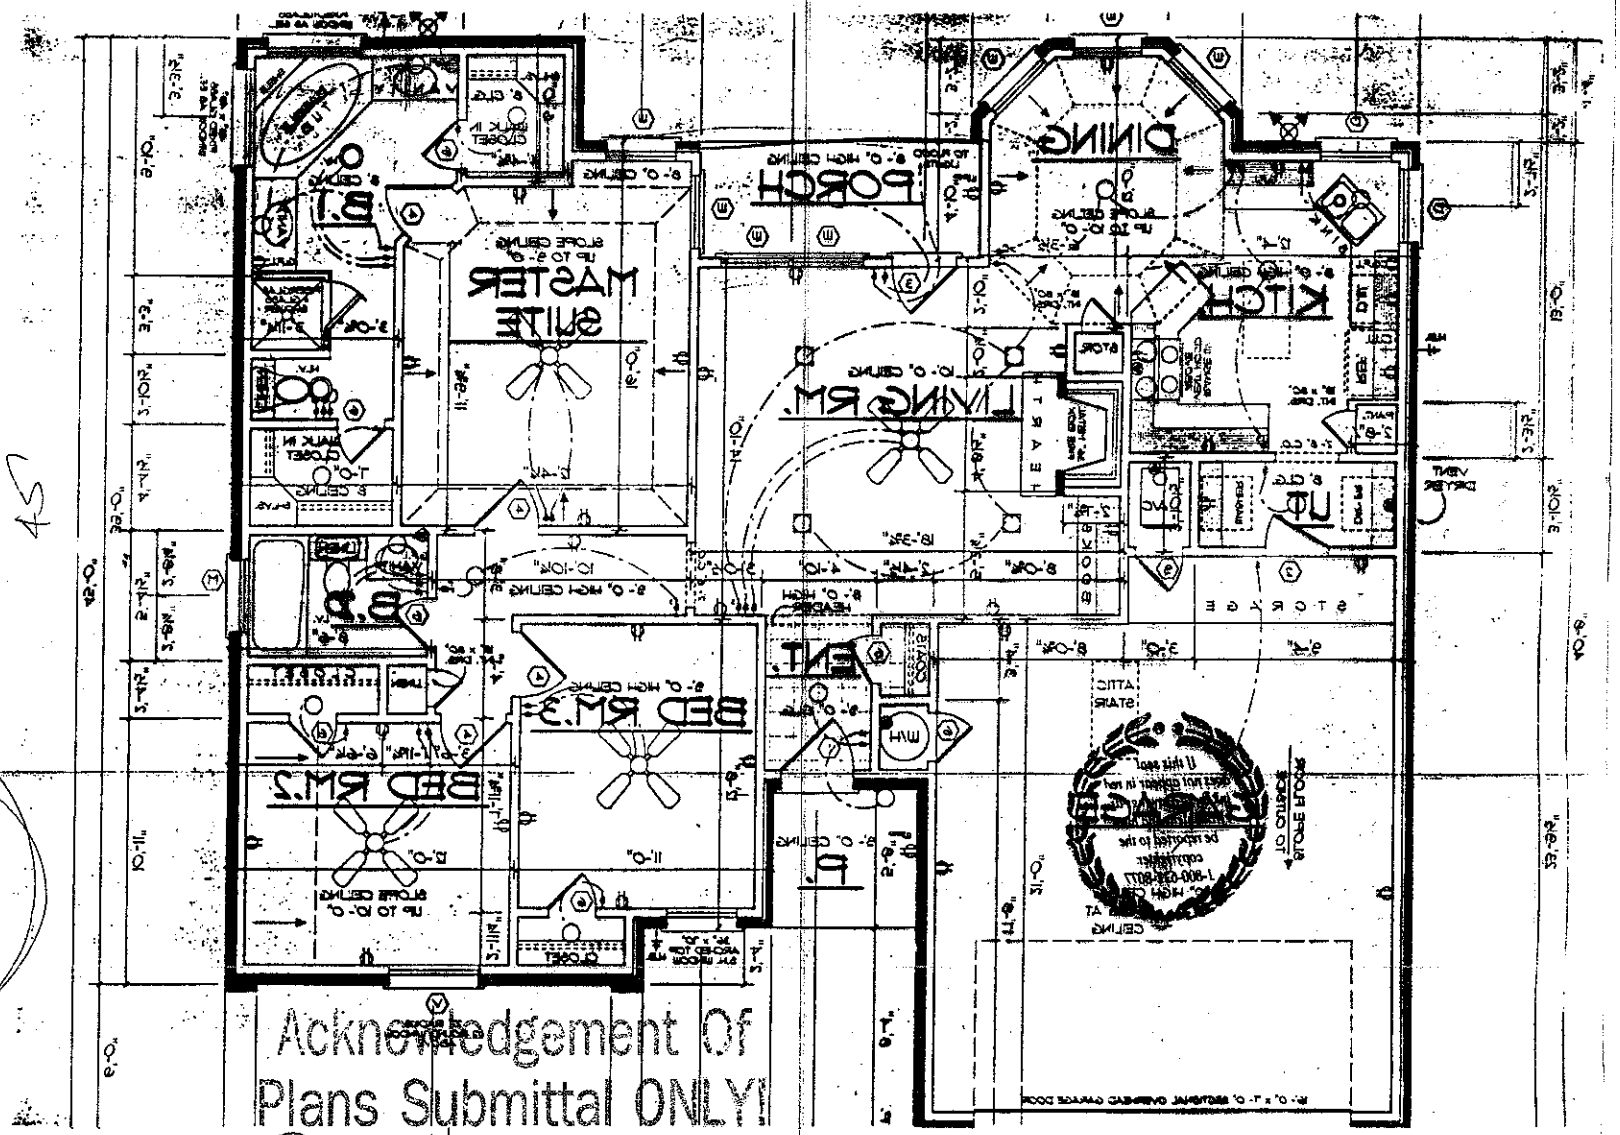


REVERSED FLOOR PLAN

Acknowledgement Of Plans Submittal ONLY!

~~Builder~~ HEDRICK Date 12-6-04

Date 12-07-04