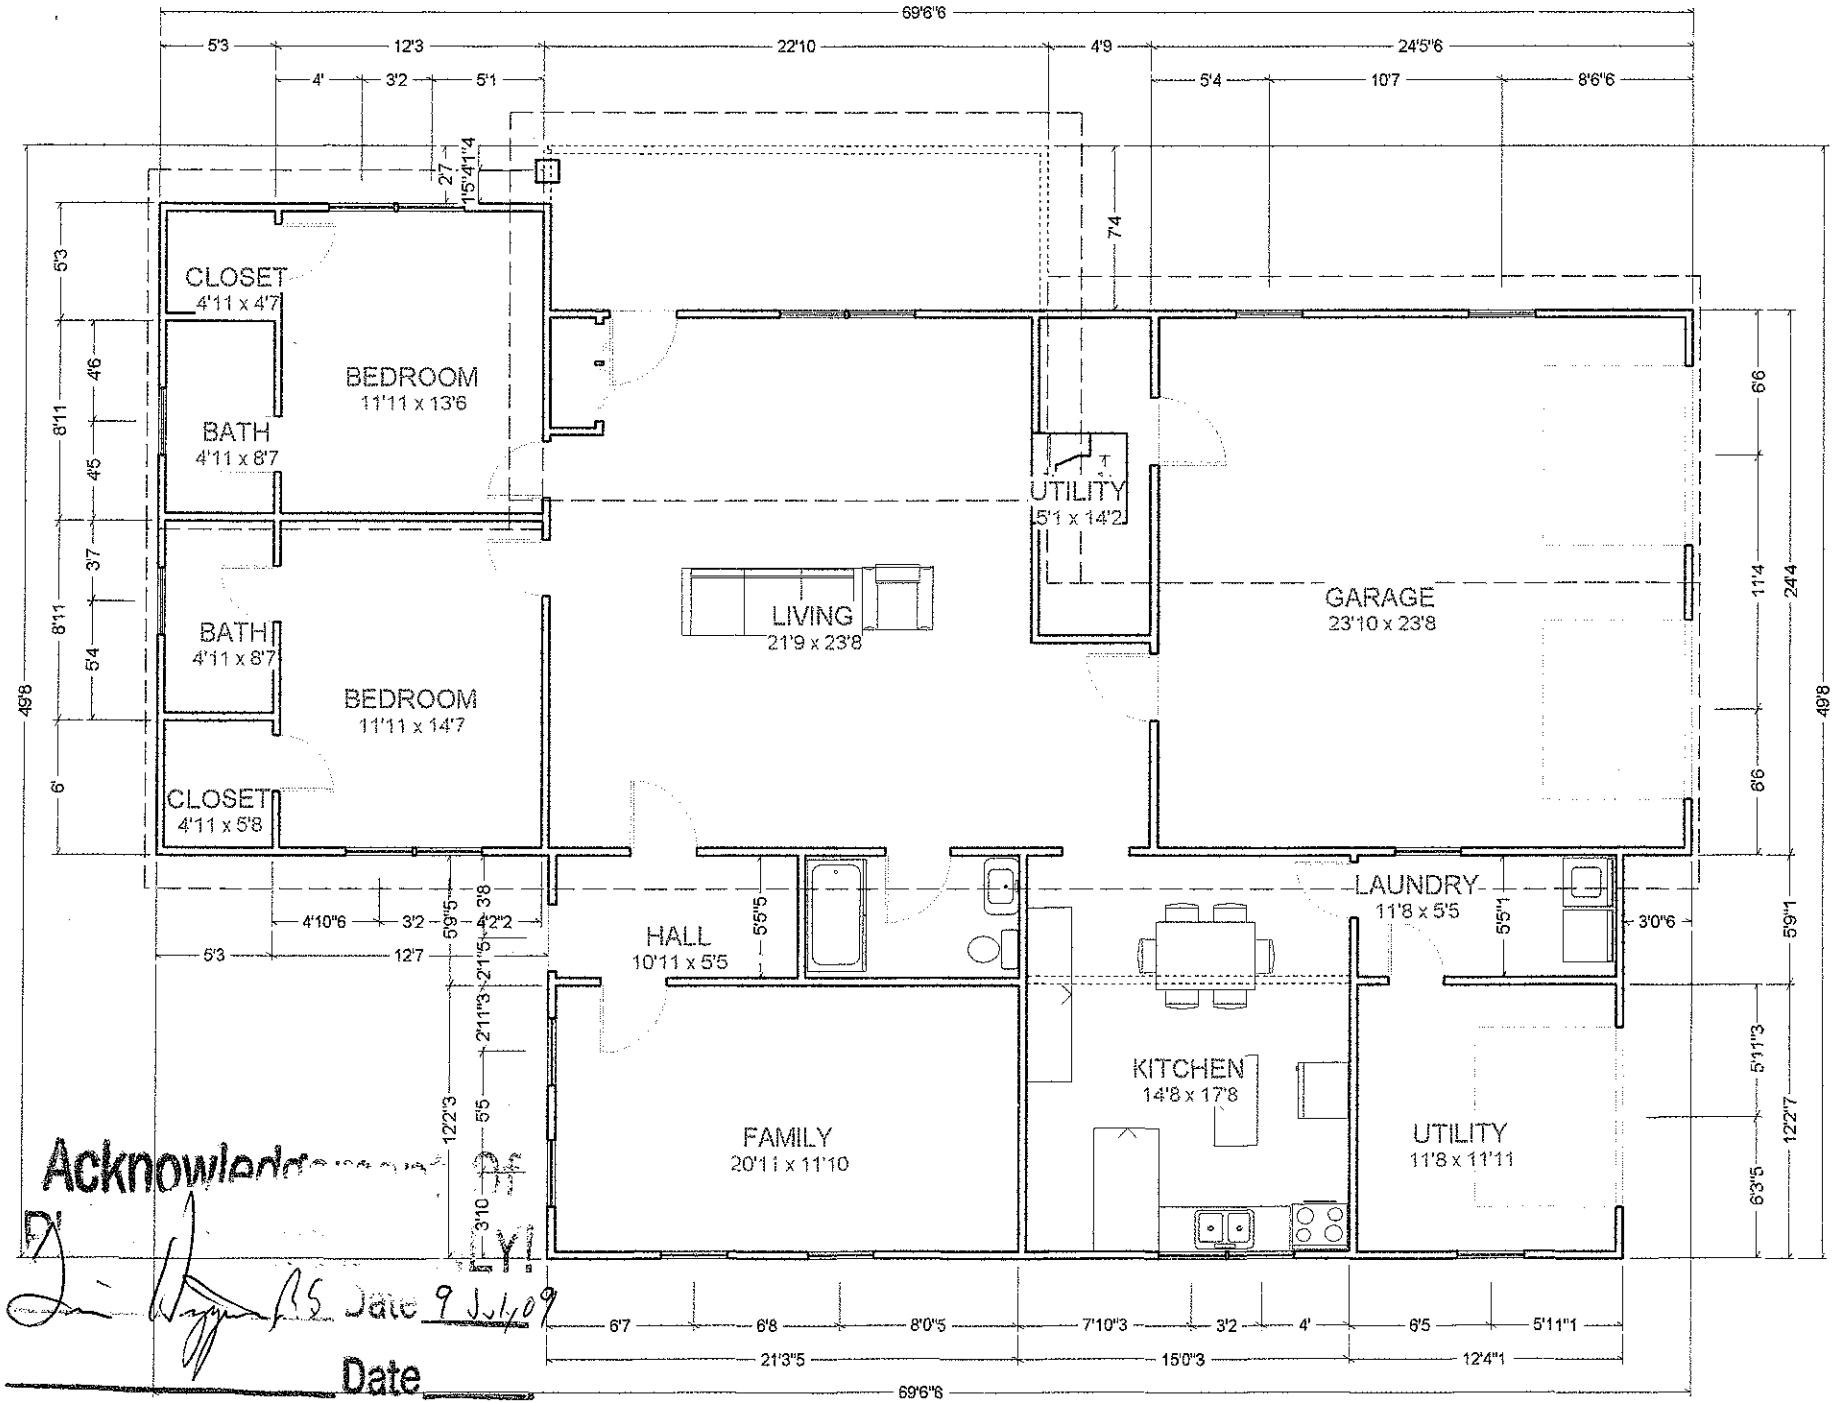


Acknowledg[illegible]

[illegible] Date 9/1/09

Date

LIVING AREA
2231 sq ft