0 1' 2' 5' 10'
SCALE BAR

22½"X30½" ATTIC ACCESS REQUIRED WHEN CLEAR HEIGHT OF ATTIC EXCEEDS 30"


SERVICE PANEL MAY BE LOCATED IN GARAGE OR IN BASEMENT

ALL WALLS ARE 4½" THICK UNLESS NOTED

APPROVED BY
NTA INC.
DAVID J. BARTS
JAN 17 2007

NOTE: FOR HVAC NOTES, SPECS, DIMS., ETC., SEE PERIMETER HEAT DUCT PLAN

OFF-FRAME MODELS:
HVAC SYSTEMS TO BE SUPPLIED, INSTALLED, AND INSPECTED ON SITE BY OTHERS.

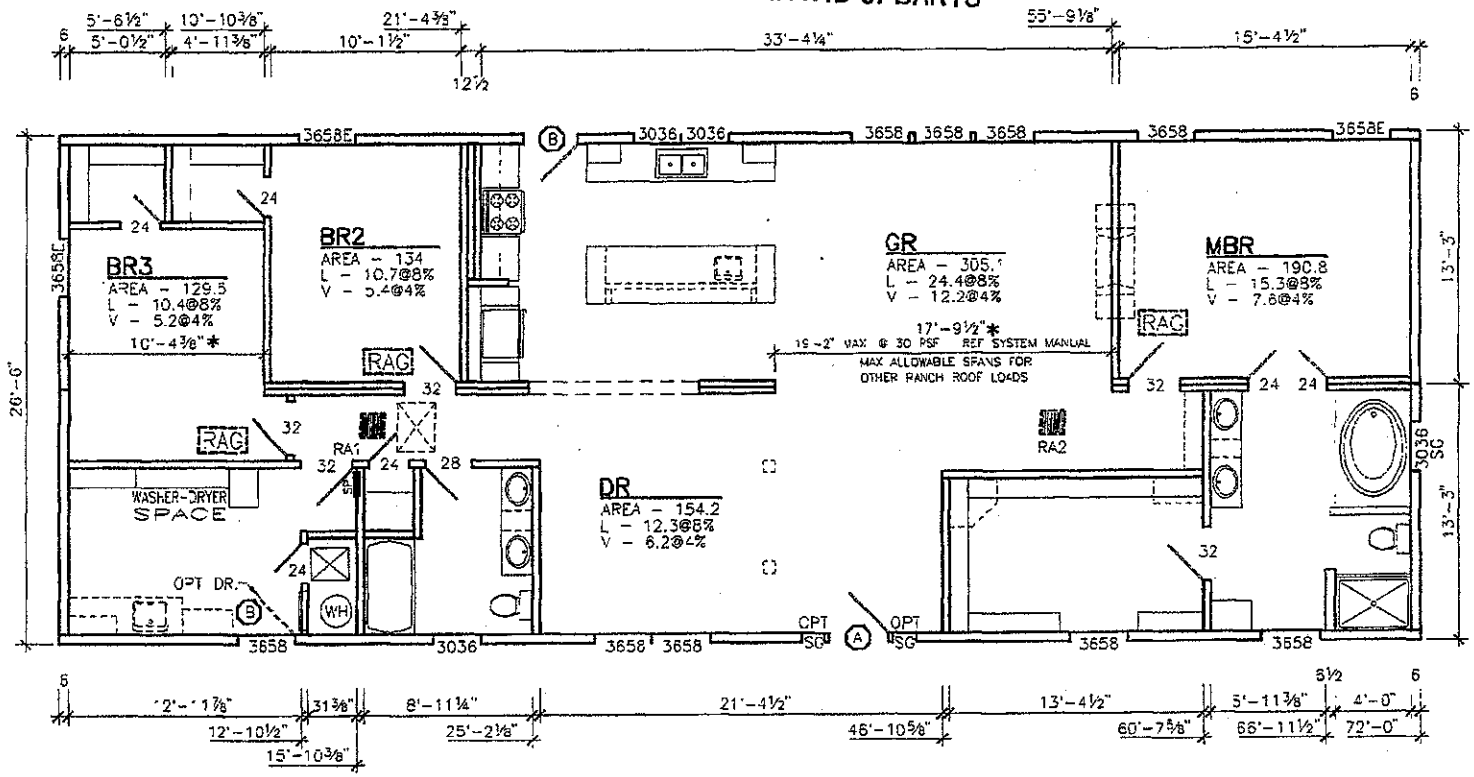

*NOTE.
SEE COLUMN CHARTS FOR REQUIREMENTS

NOTE
OPENING BETWEEN THE GARAGE AND RESIDENCE SHALL BE EQUIPPED WITH EITHER SOLID WOOD DOORS NOT LESS THAN 1⅜" IN THICKNESS OR 20-MINUTE FIRE-RATED DOORS.

THE GARAGE SHALL BE SEPARATED FROM THE RESIDENCE AND ITS ATTIC AREA BY MEANS OF MINIMUM ½-INCH GYPSUM BOARD APPLIED TO THE GARAGE SIDE.

(A) - 36" MIN. DOOR WIDTH
(B) - 32" MIN. DOOR WIDTH
TOTAL WINDOW AREA - 204 SQ. FT.
THIRD PARTY LABEL - KITCHEN SINK BASE CABINET DOOR
DATA PLATE LOCATION - KITCHEN SINK BASE CABINET DOOR
STATE LABEL LOCATION - KITCHEN SINK BASE CABINET DOOR
SECONDARY STATE LABEL AND/OR 3RD PARTY LABEL LOCATION-MASTER BATH VANITY

THE INFORMATION ON THIS PAGE IS PROPRIETARY

	MAW	15 JUL 04	SUBMITTAL PLAN		M3R72-N02	1	
			DESCRIPTION	SECTION	DWGNO	PAGE	OF

LIBERTY HOMES, INC. P.O. BOX 35 GOSHEN, IN 46526

3 Dec. 07