Approved 3 Bedroom Plan

56 x 27

Lot 30 UNFINISHED ATTIC

APPROVED BY


NTA INC.

DEC 1 1 2003

EDWARD W. SORENSEN

SCALE BAR 0 1' 2' 5' 10'

***—DOOR MAY BE REMOVED (AS REQ. BY CODE) FOR LANDING IF STAIRWELL IS INSTALLED

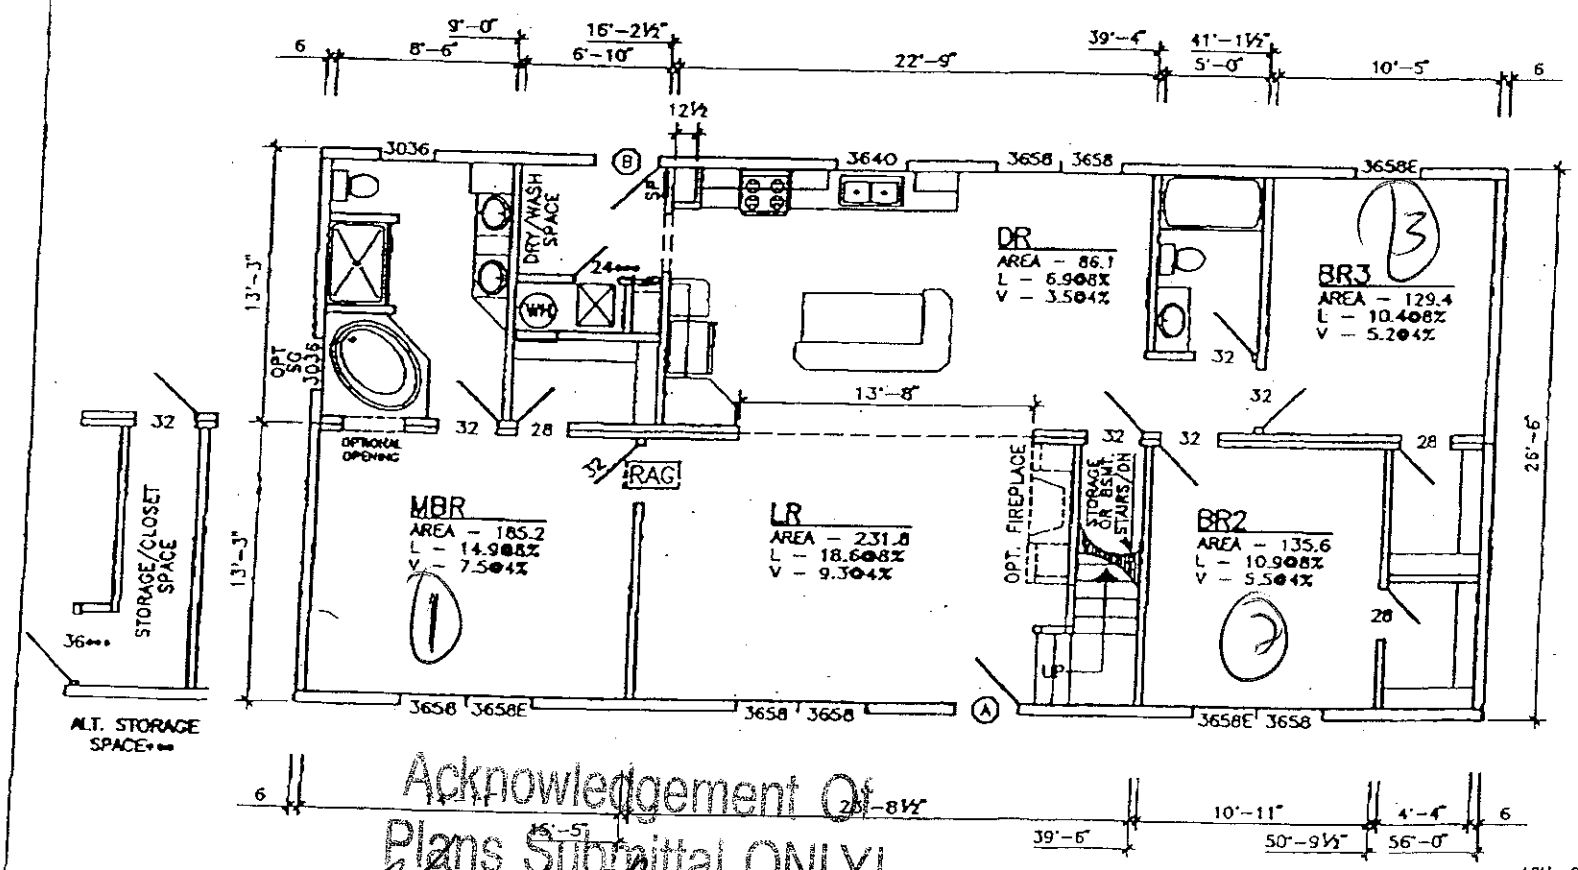


Acknowledgement Of Plans Submittal ONLY!

Date 8-10-05

Date 2-11-05

***—½ GYP ON FURN SIDE OF DOOR

MIN. CEIL. HT. – 8'-0"

(A) –36" MIN. DOOR WIDTH

(B) –32" MIN. DOOR WIDTH

DATA PLATE LOCATION – SERVICE PANEL COVER

TOTAL WINDOW AREA (1ST STORY) – 124.17 SQ. FT.

TOTAL WINDOW AREA (COMBINED 1ST & 2ND) – 182.17 SQ. FT.

STATE/THIRD PARTY LABEL LOCATIONS–FOYER GUEST CLOSET & KITCHEN SINK BASE CABINET

| | | | | | |
|---|---|---|---|---|---|
| B | REVISED WINDOW TO OPTIONAL | MAW | 10 NOV 03 | SUBMITTAL PLAN | M3C56–N01 2A |
| | | MAW | 7 DEC 03 | | |

LIBERTY HOMES, INC. P.O. BOX 35 GOSHEN, IN 46526

0002