
NOTE: FOR HVAC NOTES, SPEX, DIMS., ETC., SEE PERIMETER HEAT DUCT PLAN

OFF-FRAME MODELS:
HVAC SYSTEMS MAY BE SUPPLIED, INSTALLED, AND INSPECTED ON SITE BY OTHERS.

EXT. WALL SPANS REF: 84-10-0010 & 20 OF SYSTEMS MANUAL
CENTER WALL SPANS REF: 85-10-0010 OF SYSTEMS MANUAL

--- RETURN AIR LOCATION WITH FLEX CONNECTION REF.
--- DETAIL 83-40-25 FOR INSTALLATION AND SPECS.***

***-RETURN AIR MAY ALTERNATELY BE PROVIDED DIRECTLY AT FURNACE LOCATION FOR THIS MODEL IF RETURN AIR IS DUCTED INTO FURNACE OR OTHERWISE ALLOWED BY CODE. (I.E. USE OF FURNACE DOOR, GRILL, OR R.A. DUCT SIZED AND INSTALLED PER MFGR.'S INSTALL INSTRUCTIONS)

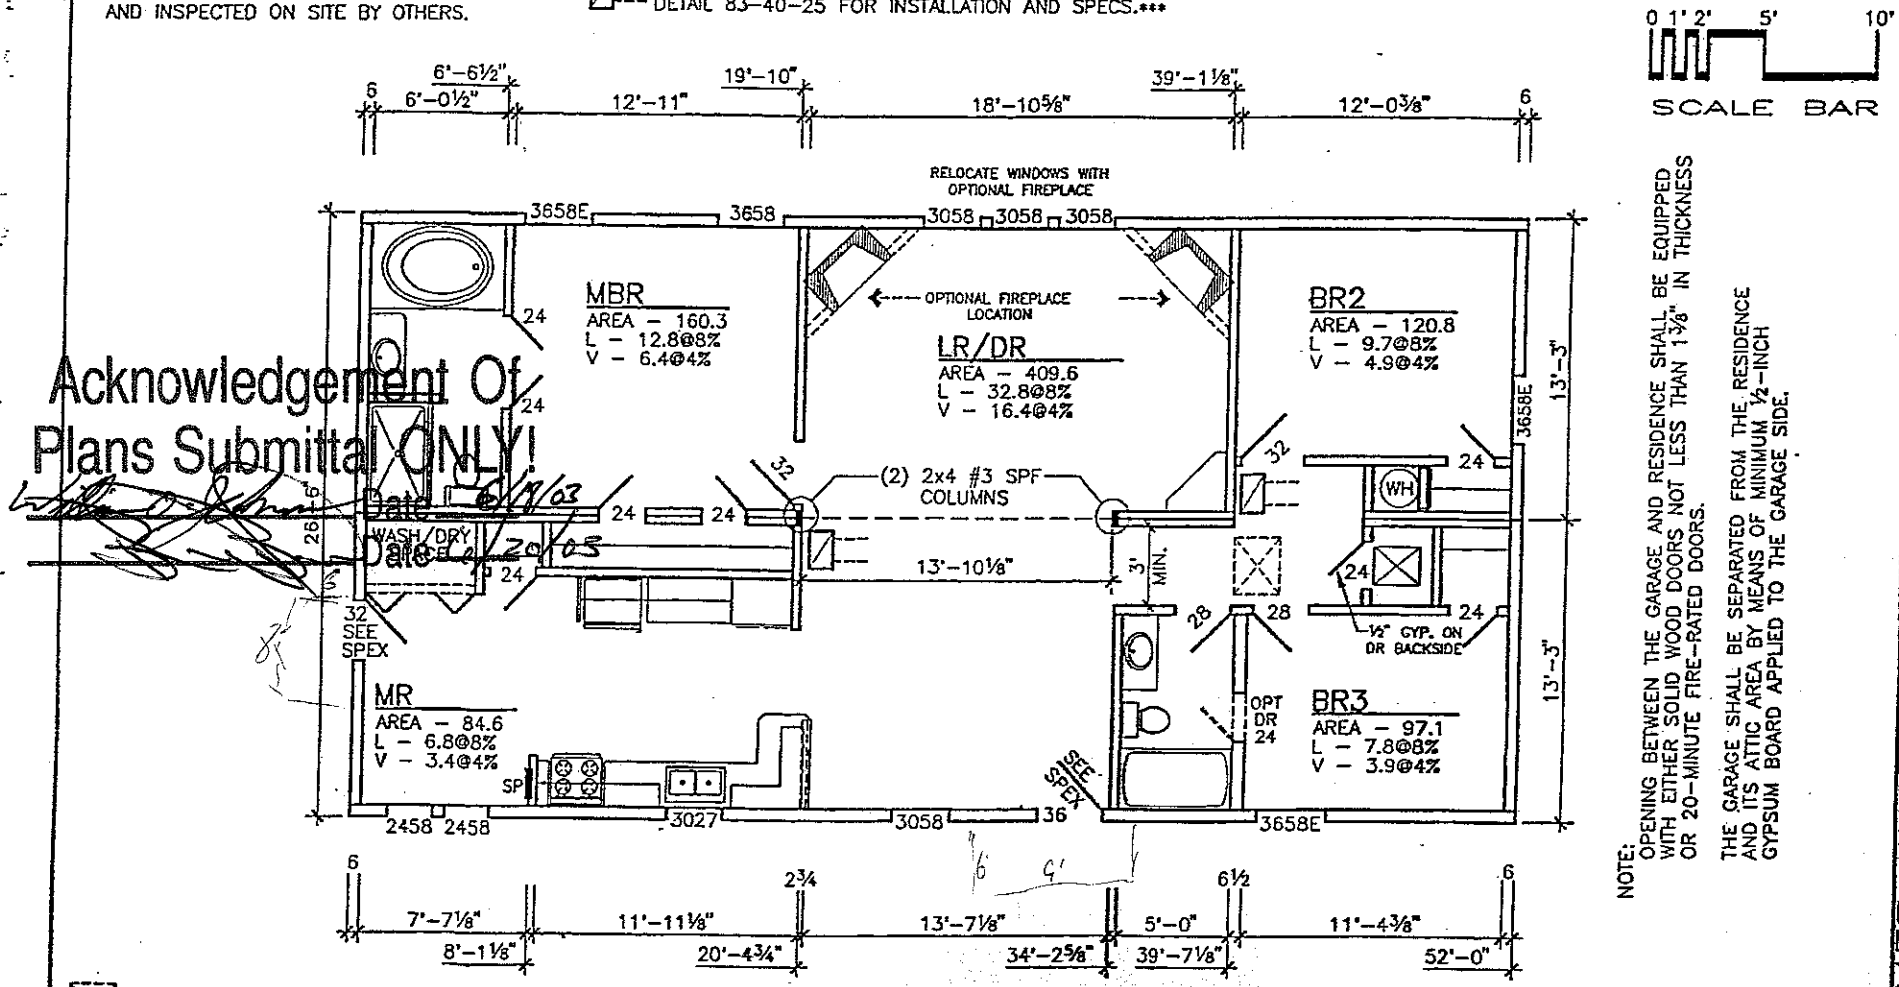

Acknowledgement Of Plans Submittal ONLY!
Date 6/19/03
Date 6/20/05

NOTE:
OPENING BETWEEN THE GARAGE AND RESIDENCE SHALL BE EQUIPPED WITH EITHER SOLID WOOD DOORS NOT LESS THAN 1⅜" IN THICKNESS OR 20-MINUTE FIRE-RATED DOORS.

THE GARAGE SHALL BE SEPARATED FROM THE RESIDENCE AND ITS ATTIC AREA BY MEANS OF MINIMUM ½-INCH GYPSUM BOARD APPLIED TO THE GARAGE SIDE.

22½"X30½" ATTIC ACCESS REQ. WHEN CLEAR HGT. OF ATTIC IS 30" OR GREATER.

ALL SMOKE DETECTORS TO BE INSTALLED ON CEILING PER ALL CODES.
SERVICE PANEL MAY BE LOCATED IN GARAGE
COLUMN REQUIREMENTS ARE FOR 30 PSF LIVE LOADS MAX.
ALL EXTERIOR OPTIONS SUCH AS DORMERS, BOX BAYS, ETC., MAY VARY PER HOME. SEE SYSTEMS MANUAL FOR CONST. SPECS.

APPROVED BY
NTA INC.
MAY 29 2003

MIN. CEIL. HT. - 7'-6"
TOTAL WINDOW AREA - 131.35 SQ. FT.
THIRD PARTY LABEL - KITCHEN SINK BASE CABINET DOOR
DATA PLATE LOCATION - KITCHEN SINK BASE CABINET DOOR
STATE LABEL LOCATION - KITCHEN SINK BASE CABINET DOOR
SECONDARY STATE LABEL AND/OR THIRD PARTY LABEL LOCATION-BR2 CLOSET

THE INFORMATION ON THIS PAGE IS PROPRIETARY

	MAW	2 OCT 00	SUBMITTAL PLAN		M3R52-NL1	1
			DESCRIPTION	SECTION	DWG NO.	PAGE OF

LIBERTY HOMES, INC. P.O. BOX 35 GOSHEN, IN 46526