
Dave Brinkley

PRESSURE MANIFOLD DESIGN

Permit# 102980

ATTACHMENT TO P.D.# 3996-53-0264

TAX MAP #_____

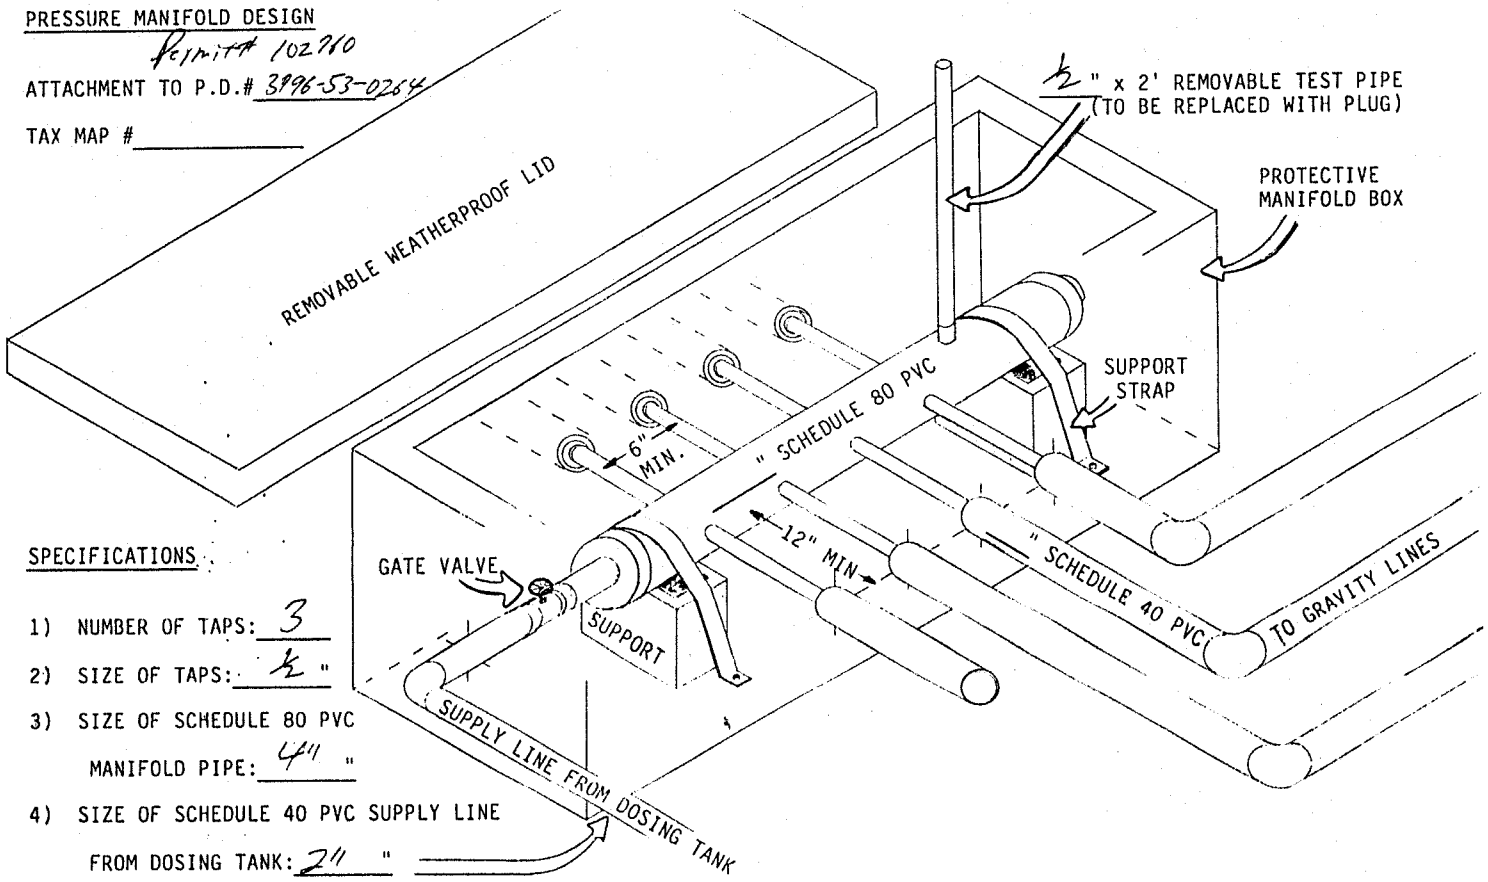


SPECIFICATIONS

1) NUMBER OF TAPS: 3

2) SIZE OF TAPS: ½ "

3) SIZE OF SCHEDULE 80 PVC MANIFOLD PIPE: 4" "

4) SIZE OF SCHEDULE 40 PVC SUPPLY LINE FROM DOSING TANK: 2" "