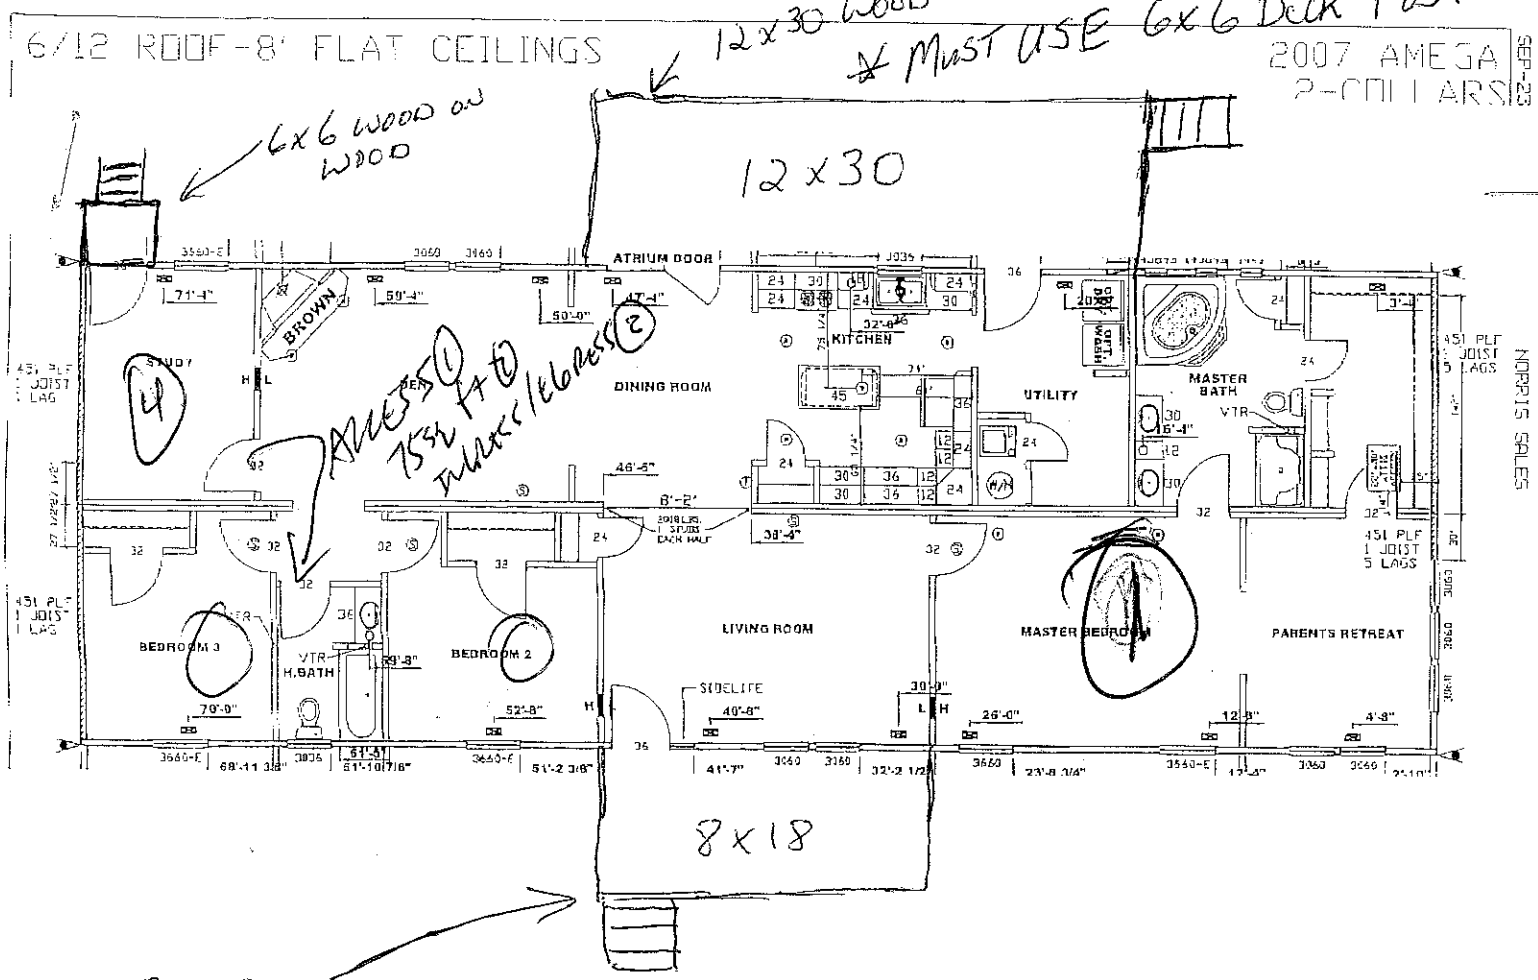


8x18

* Concrete Porch w/Brick STEPS
* Gable Covered Porch w/ Synthetic Rails

Approved w/ BELOW PLAN

Acknowledgement of Plans Submittal ONLY
Date 11-26-07