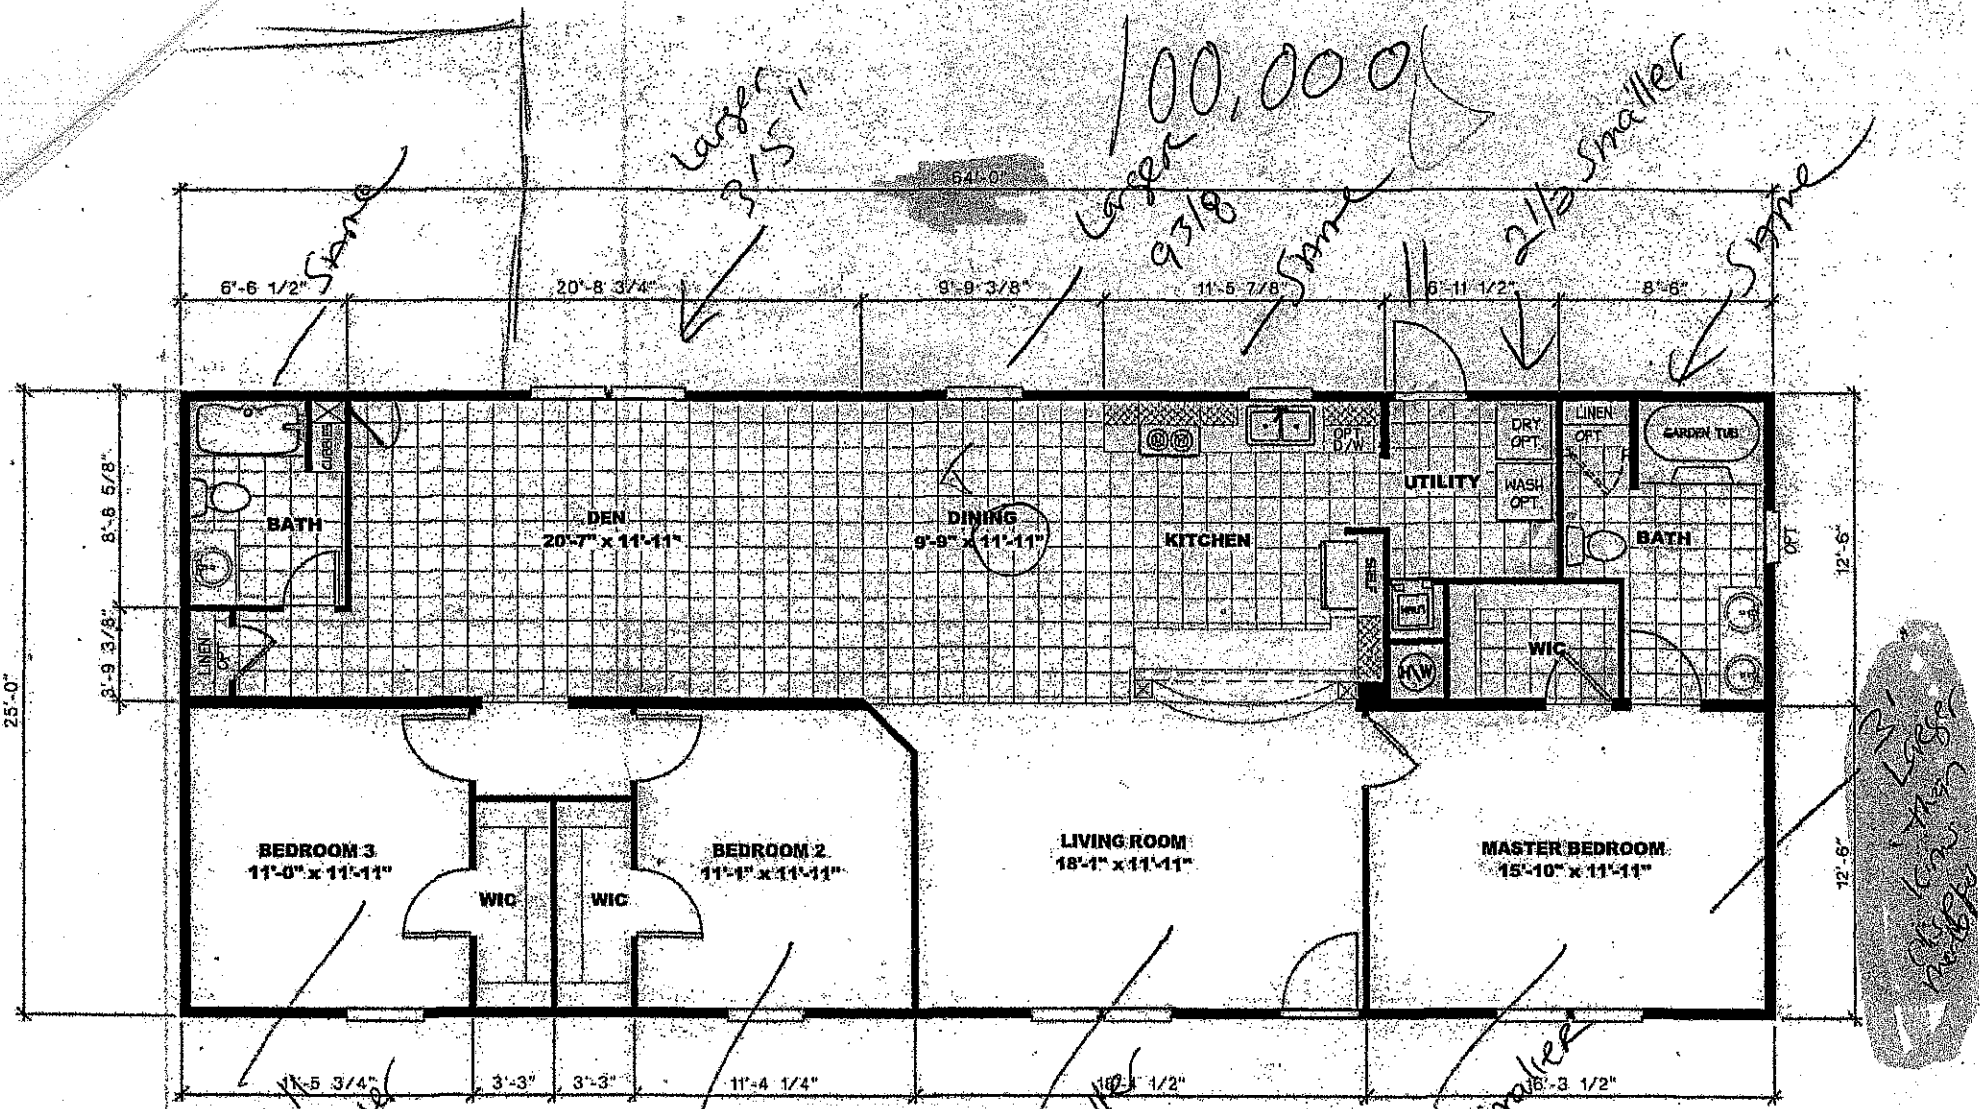


25 WIDE X 64 LONG
(THREE BEDROOM STANDARD)
(MOD ONLY)

Black Shingles
Rustic Clay Vinyl
706 Walnut Carpet

Acknowledgement
Plans Submittal ONLY!
Date 4/27/2016
Date