
Carolina Woodworks

PRESSURE MANIFOLD DESIGN

ATTACHMENT TO P.D.# 21880

TAX MAP # 7J-B-26

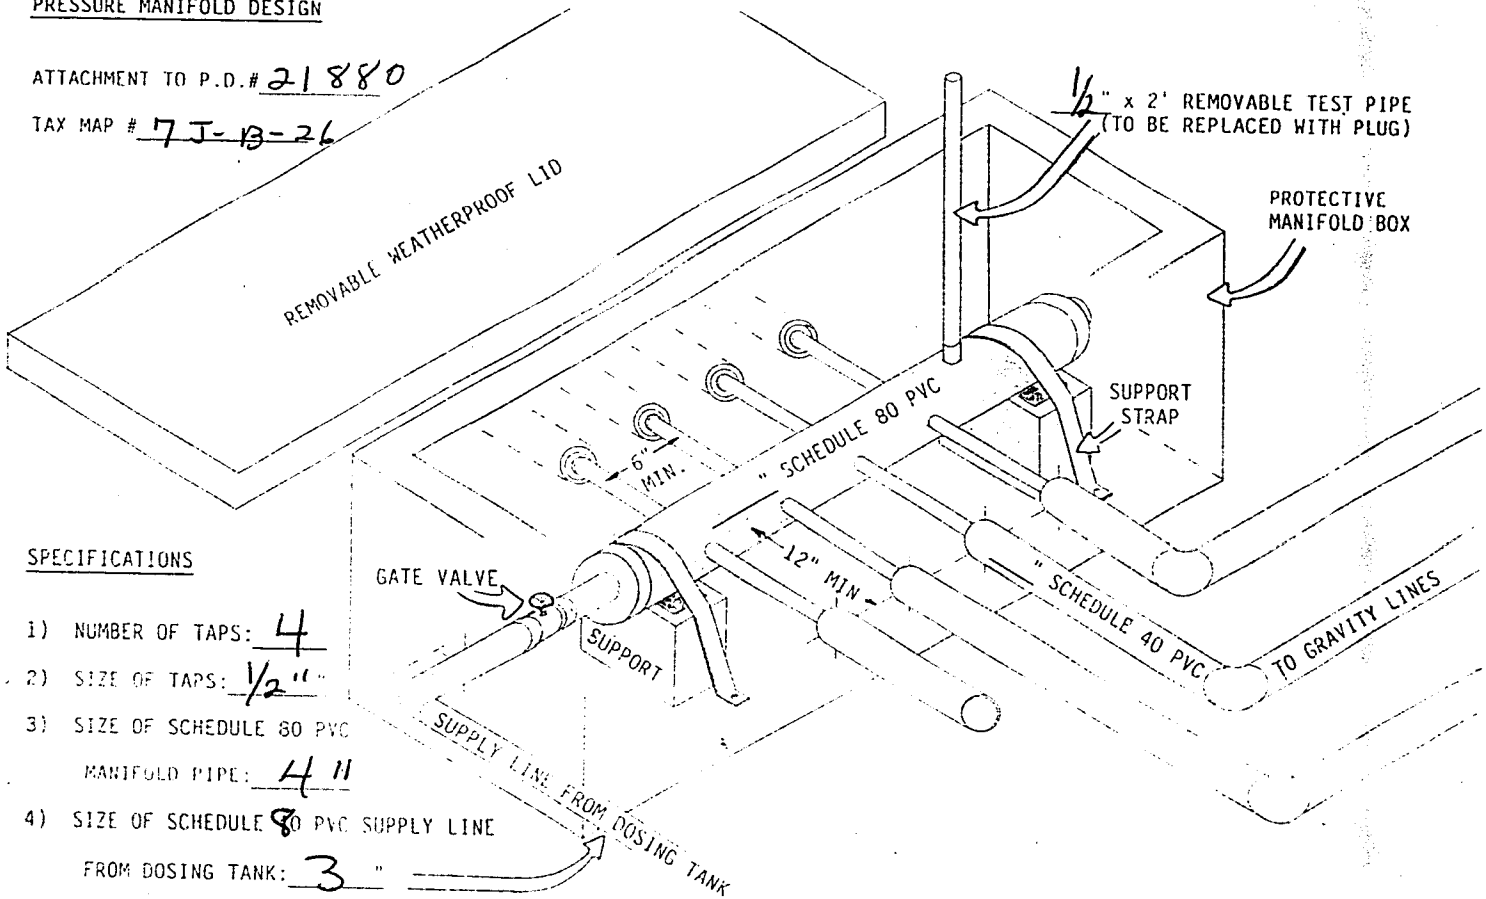

SPECIFICATIONS

1) NUMBER OF TAPS: 4
2) SIZE OF TAPS: 1/2"
3) SIZE OF SCHEDULE 80 PVC MANIFOLD PIPE: 4"
4) SIZE OF SCHEDULE 80 PVC SUPPLY LINE FROM DOSING TANK: 3"

190000