
# Acknowledgement Of Plans Submittal ONLY!

Date 8-11-10

Date 25 Aug. 10

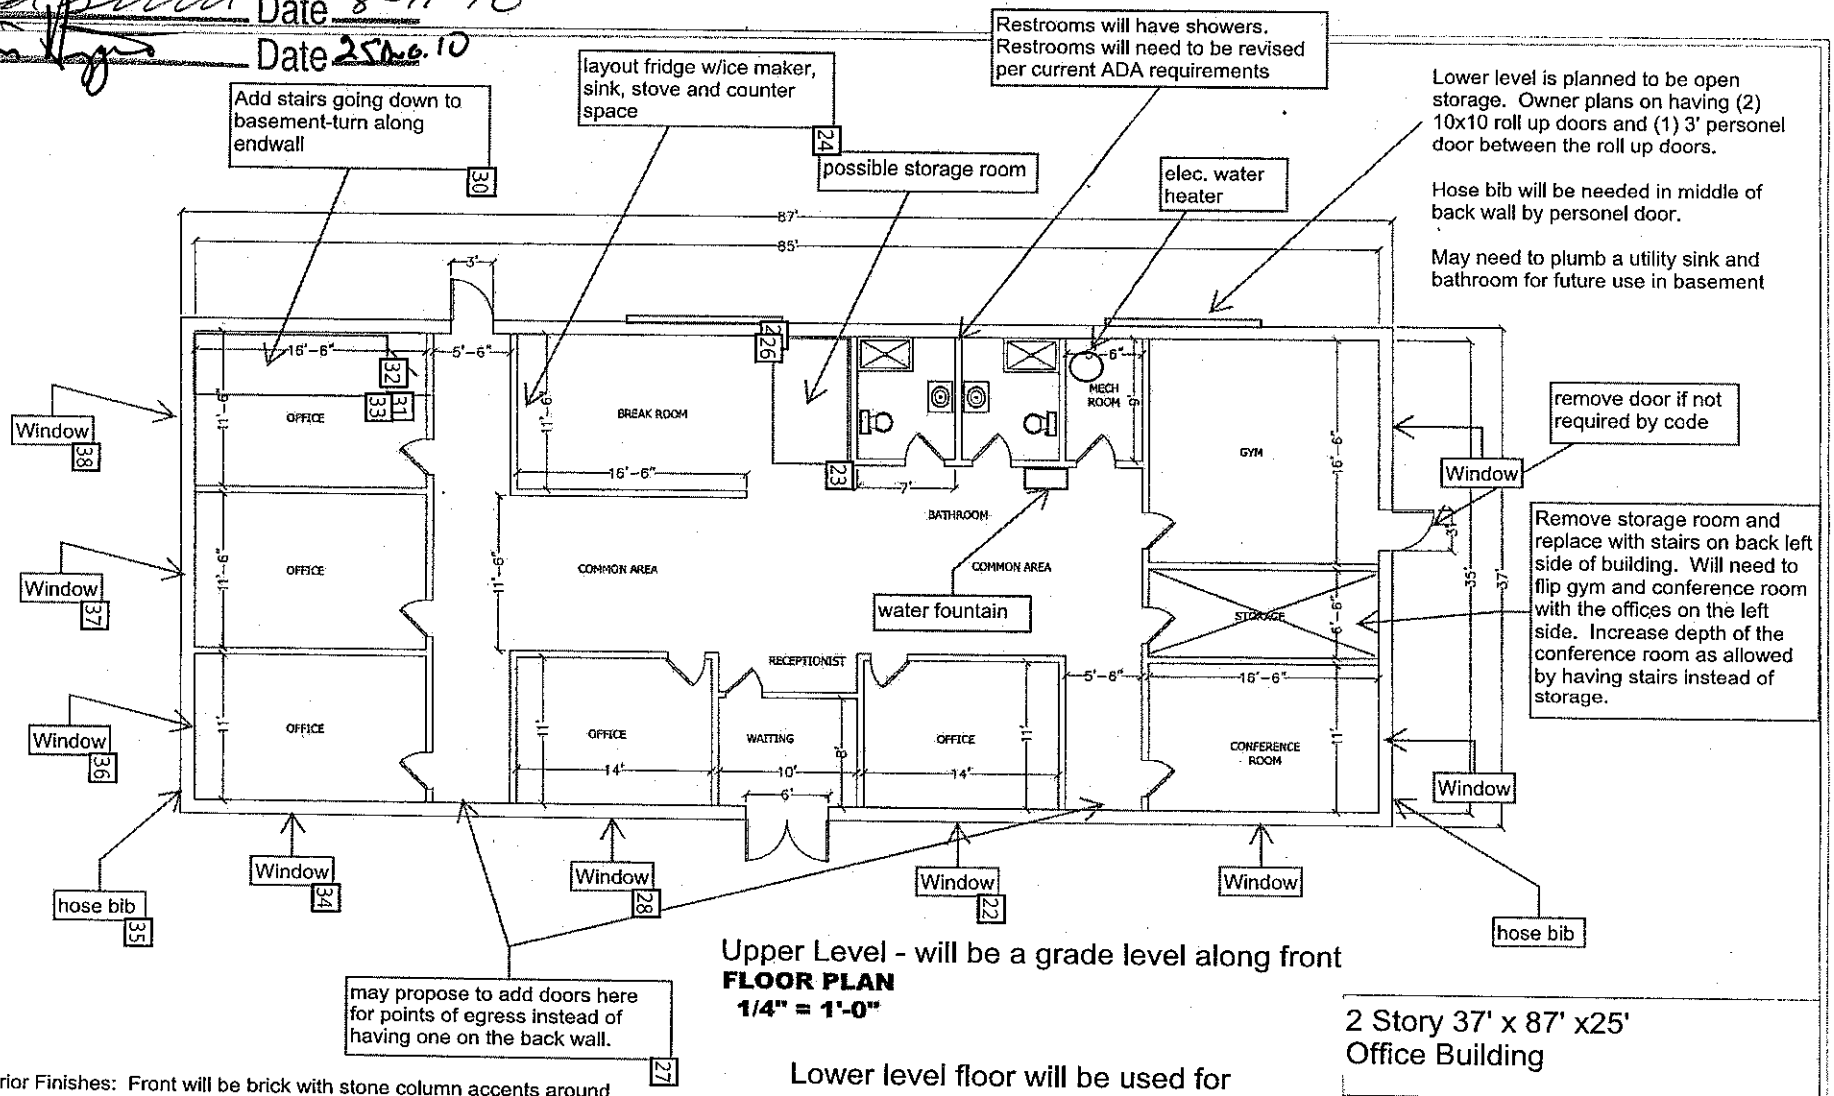


2nd floor (lower) will be open storage on concrete slab @