
LEGEND:

$ LIGHT SWITCH

⊕ LIGHT

RECEPTACLE

FAN

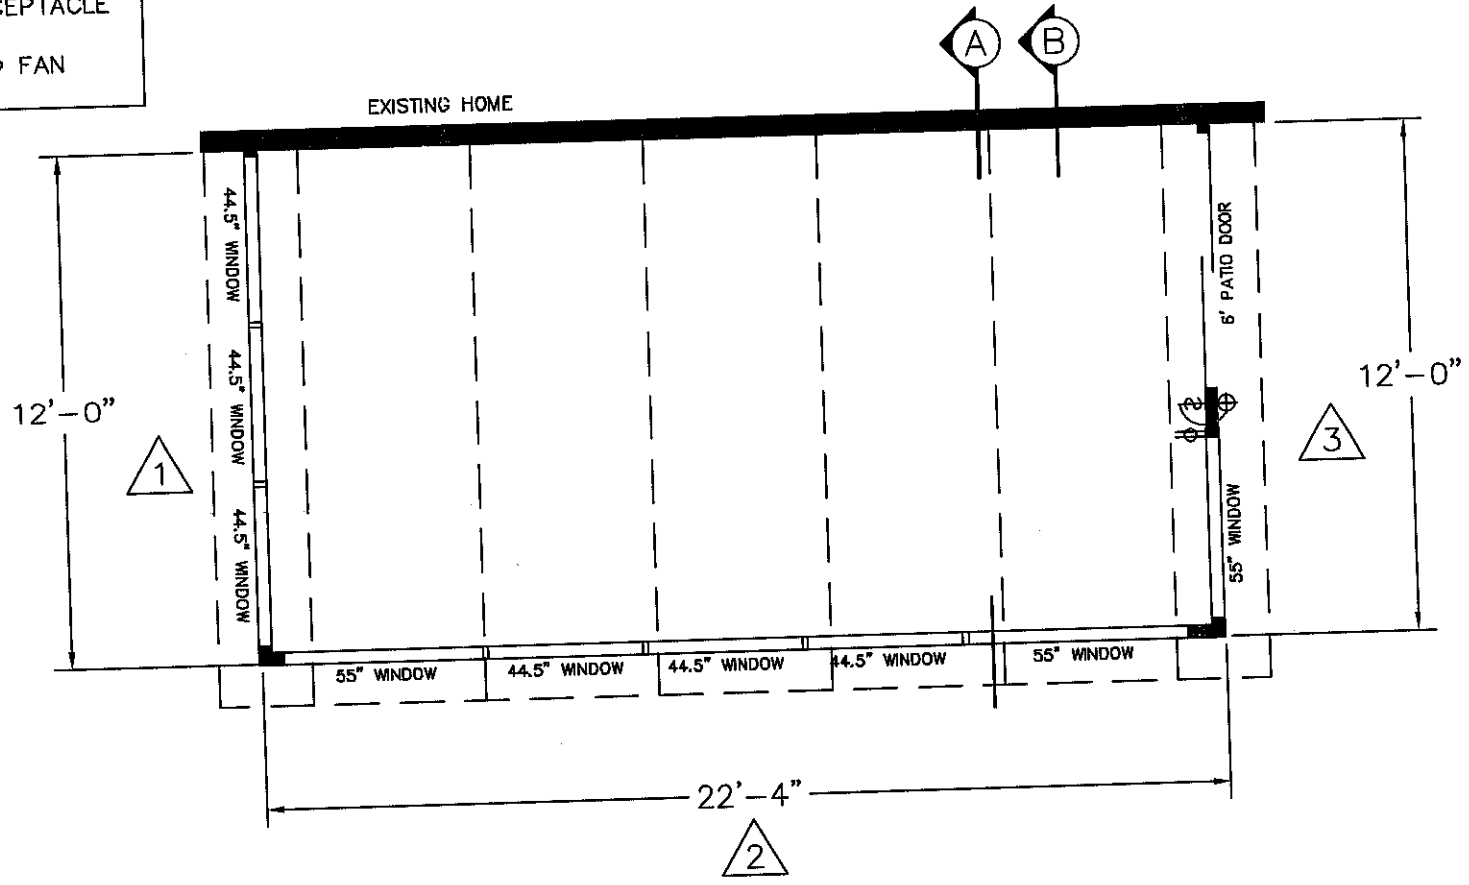

FRAME COLOR: WHITE
FASCIA/TRIM: WHITE
INTERIOR KP: WHITE
EXTERIOR KP: WHITE
SKIN TYPE: TEMKOR

NOTE: ENCLOSURE NOT TO BE USED AS A PERMANENT LIVING AREA

NOTE:
THE SIDE WALL ATTACHMENT TO HOUSE IS A NON-LOAD BEARING CONNECTION. PROPERLY CAULK BOTH SIDES OF ALUMINUM EXTRUSION AT THIS CONNECTION.

TEMO SUNROOMS, INC.
20400 HALL RD
CLINTON TWP, MI 48038
PHONE: (586) 286-0410
FAX: (586) 286-0985

DEALER: CAROLINA | 09W6976 | PH. ( )

SMITH, BILLY AND NANCY
123 STRAW POCKET LN
MOORESVILLE, NC 28117

DRAWN BY: PHIL TARAVELLA | DATE: 05/07/09 | SCALE: NONE