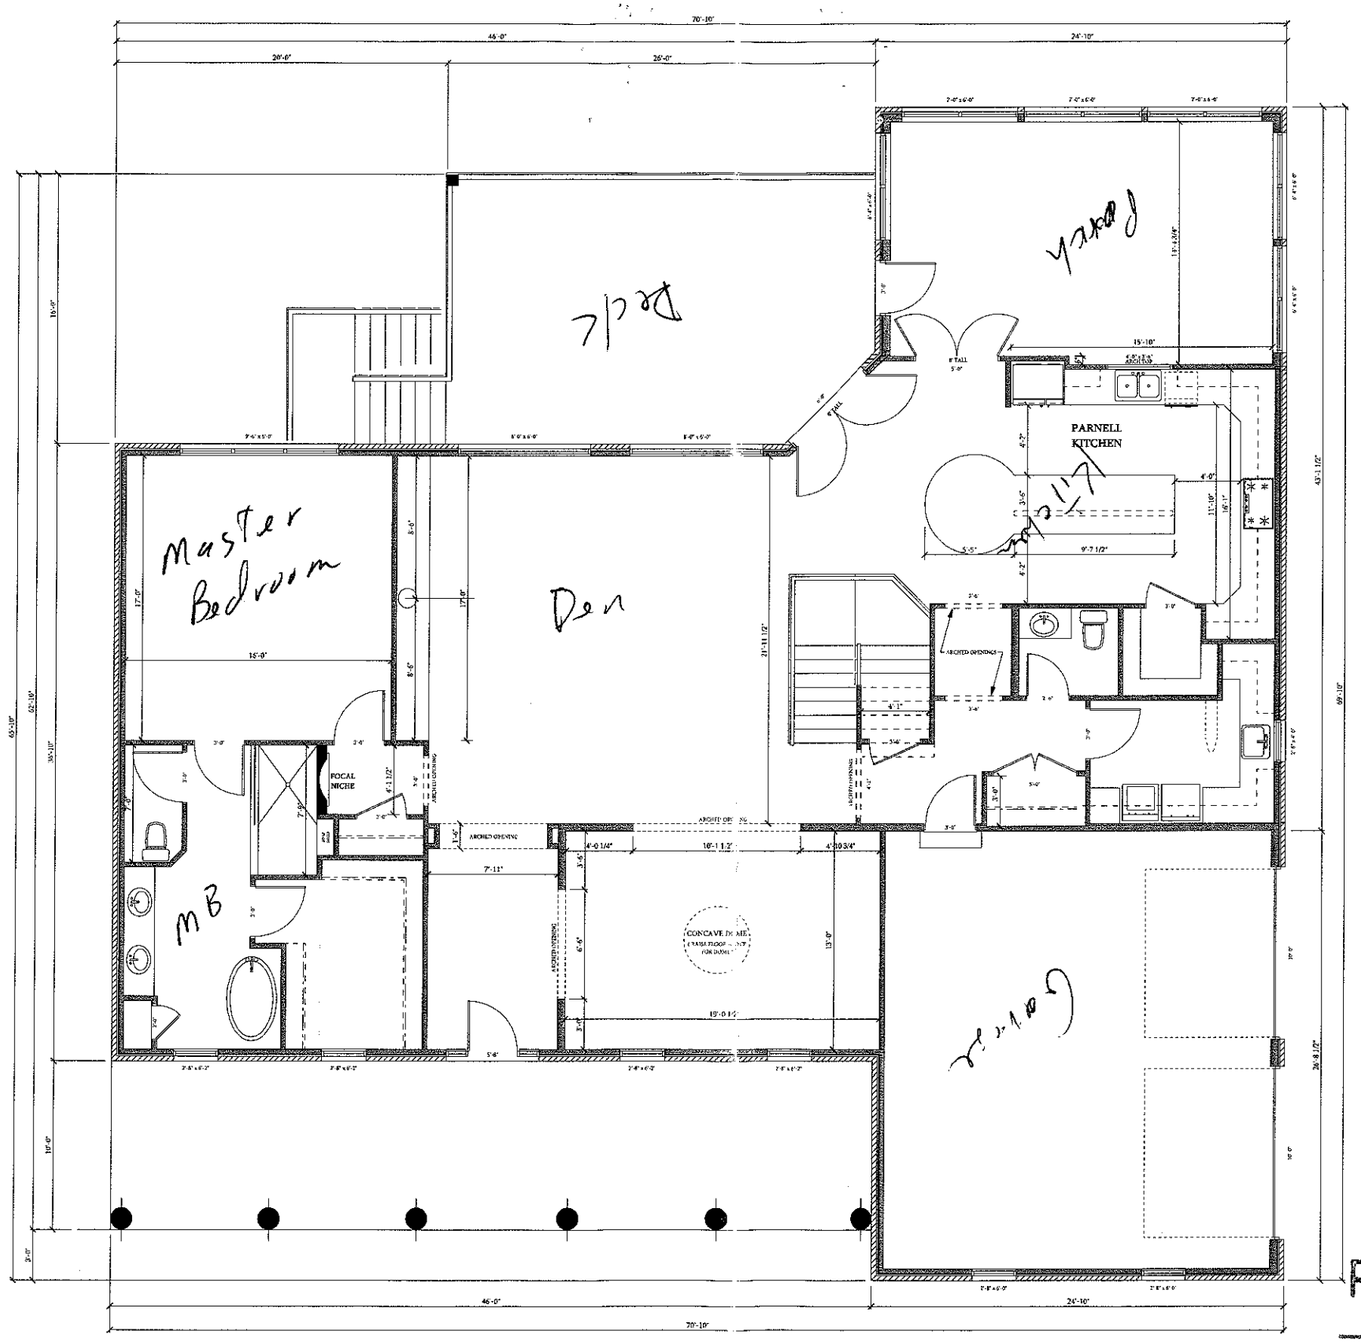


AREA CALCULATIONS

HEATED:

MAIN FLOOR	2,411 S.F.
SUN ROOM	380 S.F.
UPPER FLOOR	1,867 S.F.
TOTAL HEATED	4,658 S.F.

UNHEATED:

GARAGE	653 S.F.
FRONT PORCH	460 S.F.
REAR PORCH	401 S.F.
BASEMENT	2,307 S.F.
RANGE	399 S.F.

1 / A-1 **MAIN LEVEL PLAN**

SCALE: 1/4" = 1'-0"

Acknowledgement Of Plans Submittal ONLY!

Date 3/13/2014

Date 3-12-14

8-28-13

© Copyright 2013 U.S. Home Designs, Inc. All rights reserved

drawn by: SWT
revision dates:


plans date:


Plans by:
U.S. HOME DESIGNS, INC.
7810 Peach Blossom Ct. Harrisburg, NC 28117 Phone: 704-664-4400
Designer: Stephen W. Turley cell: 704-309-0762 swturley@msn.com
www.ushomedesigns.com

Lynn and Sue
Parnell

MAIN LEVEL PLAN
SCALE: 1/4" = 1'-0"

SHEET No. **A-1**

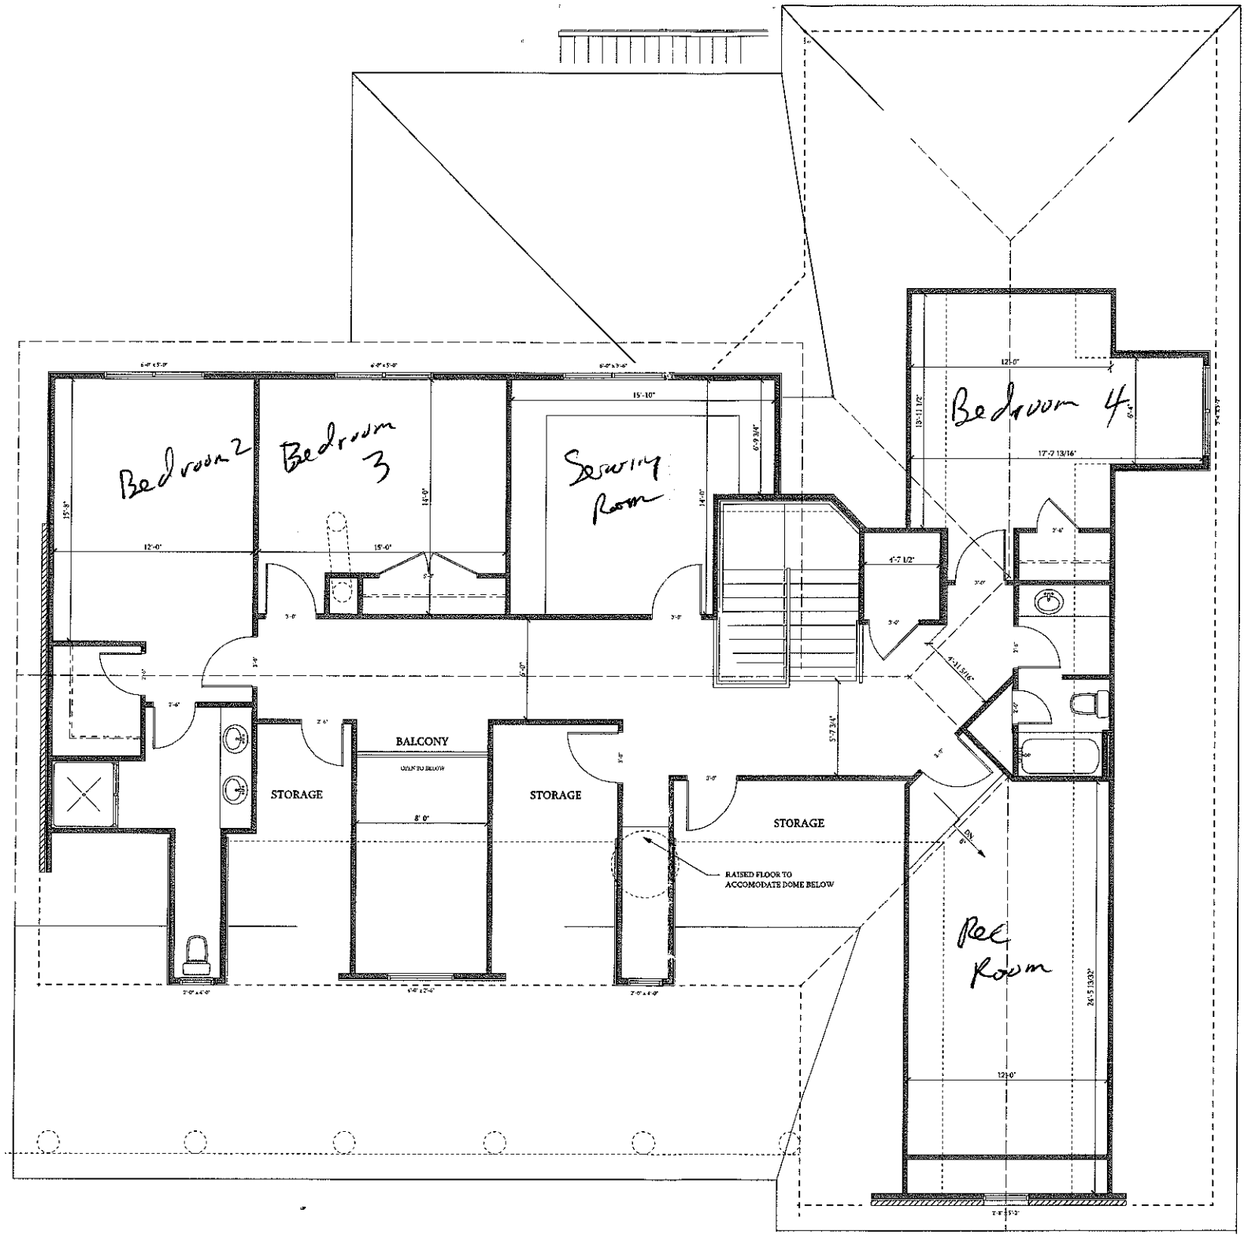

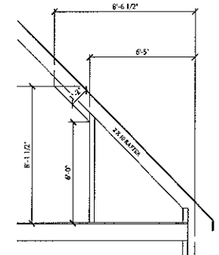

Acknowledgement Of Plans Submittal ONLY!

Date 2/13/14

Date 3-12-14

1 / A-2 UPPER LEVEL PLAN

SCALE: 1/4" = 1'-0"

© Copyright 2013 U.S. Home Designs, Inc. All rights reserved

Plans by: U.S. HOME DESIGNS, INC.
7810 Peach Blossom Ct. Harrisburg, NC 28117 Phone: 704-664-4400
Designer: Stephen W. Turley cell: 704-309-0762 swturley@msn.com
www.ushomedesigns.com

Drawn by: SWT
revision dates:
other date:

Lynn and Sue
Parnell

UPPER LEVEL PLAN
SCALE: 1/4" = 1'-0"

SHEET No. A-2



1 / A-3 BASEMENT PLAN

SCALE: 1/4" = 1'-0"

Acknowledgement Of Plans Submittal ONLY

Date 3/13/14

Date 3-12-14

8-28-13

© Copyright 2013 U.S. Home Designs, Inc. All rights reserved

drawn by: SWY
revision dates:

Plans by:

U.S. HOME DESIGNS, INC.
7810 Peach Blossom Ct. Harrisburg, NC 28117 Phone: 704-664-4400
Designer: Stephen W. Turley cell: 704-309-0762 swturley@msn.com
www.ushomedesigns.com

Lynn and Sue
Parnell

BASEMENT PLAN

SCALE: 1/4" = 1'-0"

SHEET No. A-3