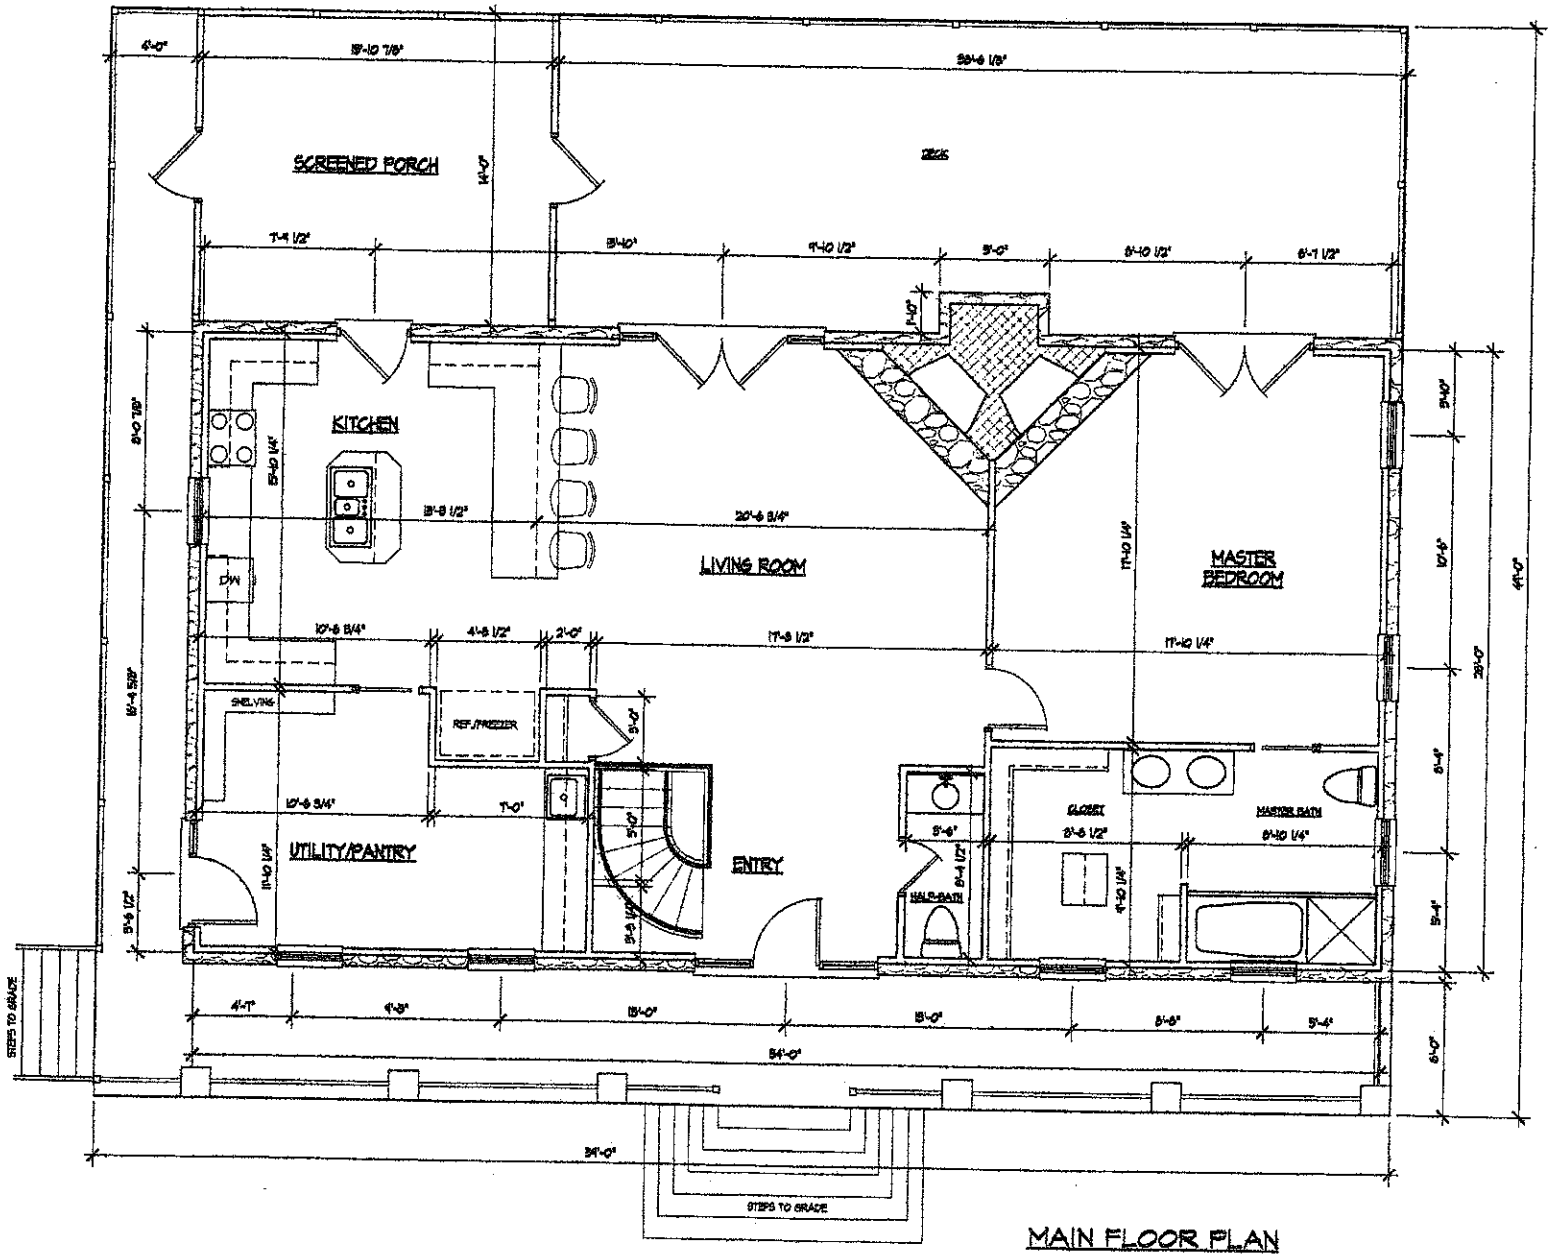
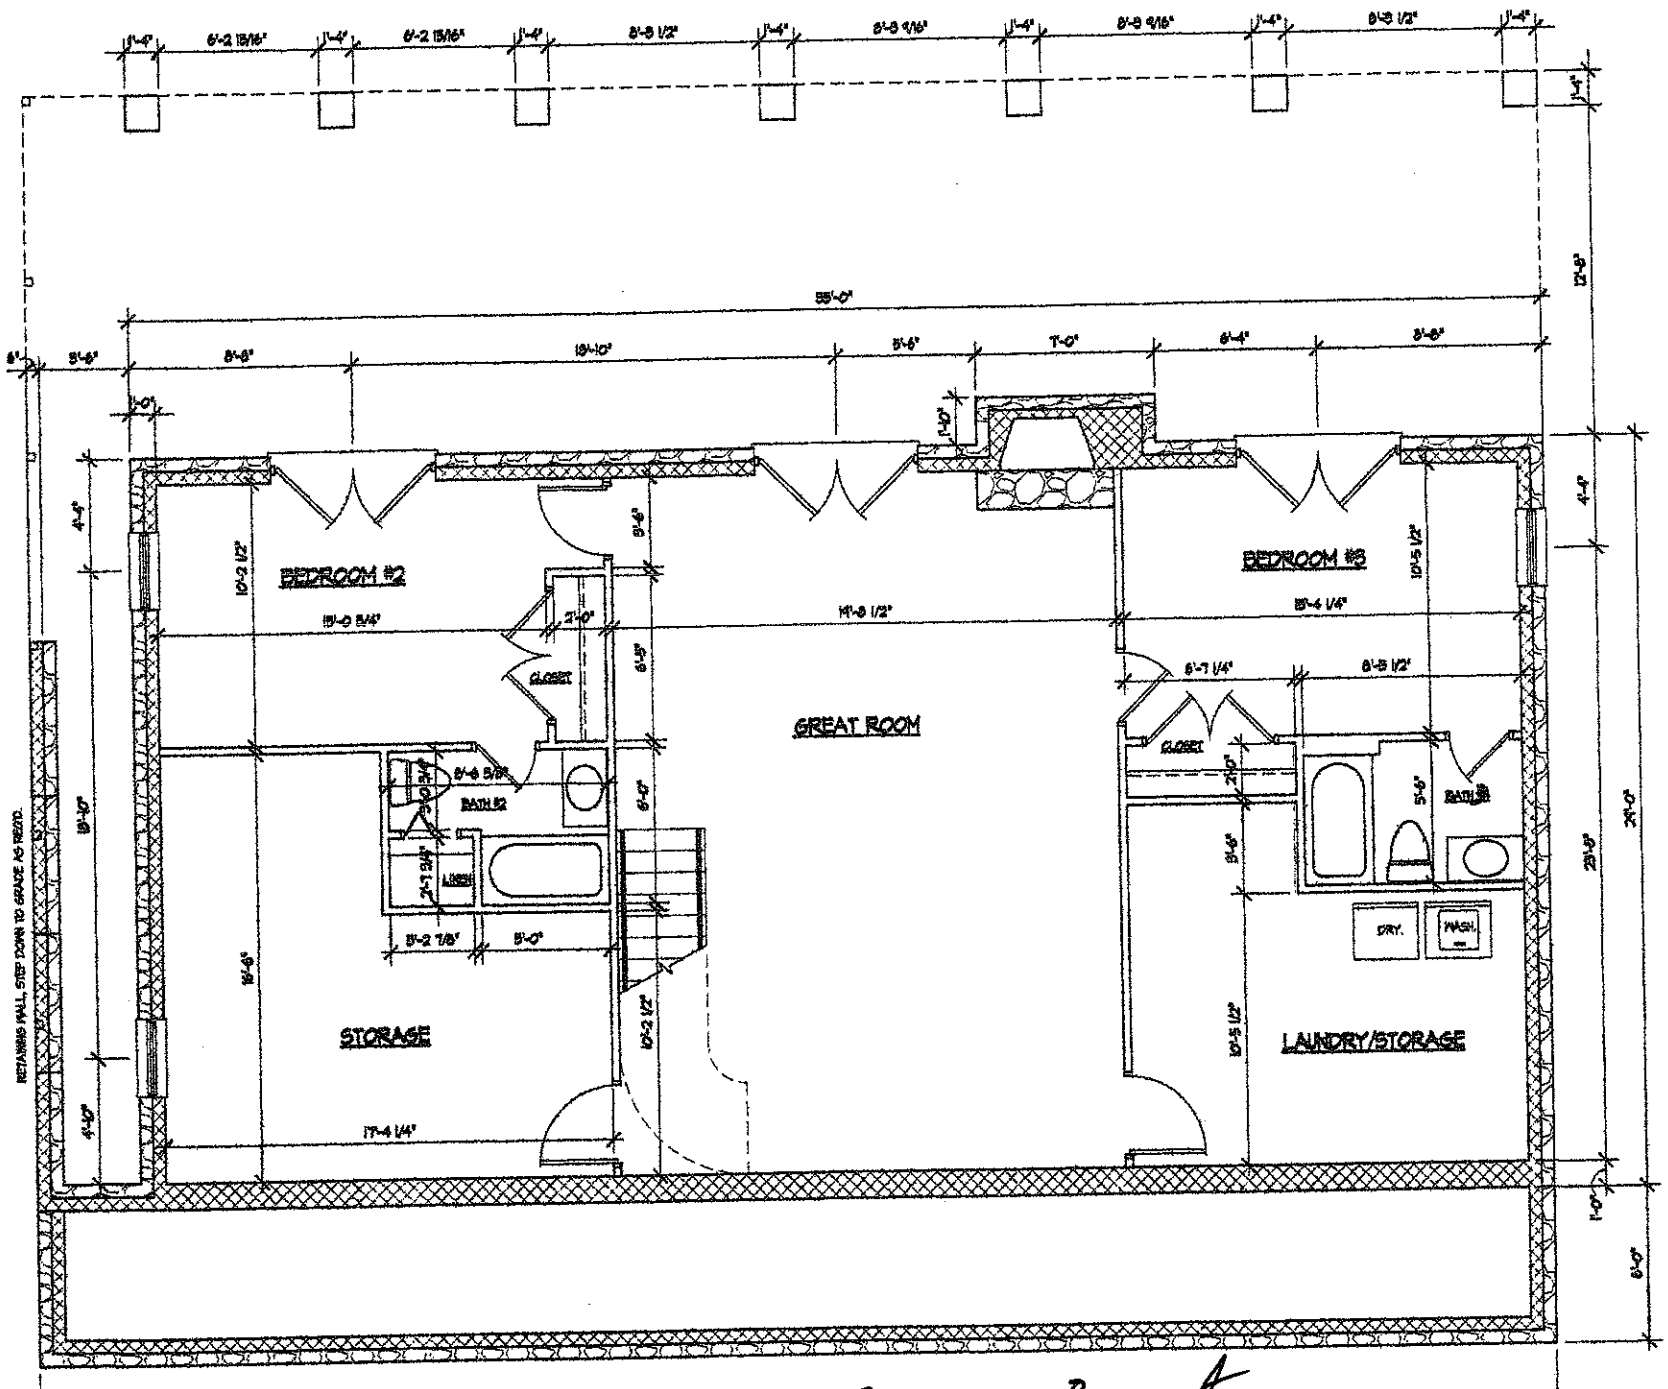


MAIN FLOOR PLAN

1512 sq ft


BEDROOM #2
GREAT ROOM
BEDROOM #3
STORAGE
LAUNDRY/STORAGE
CLOSET
BATH #2
BATH #3
DRY
WASH
55'-0"
RETAINING WALL, STEP DOWN TO GRADE AS REQ'D.

59 Basement