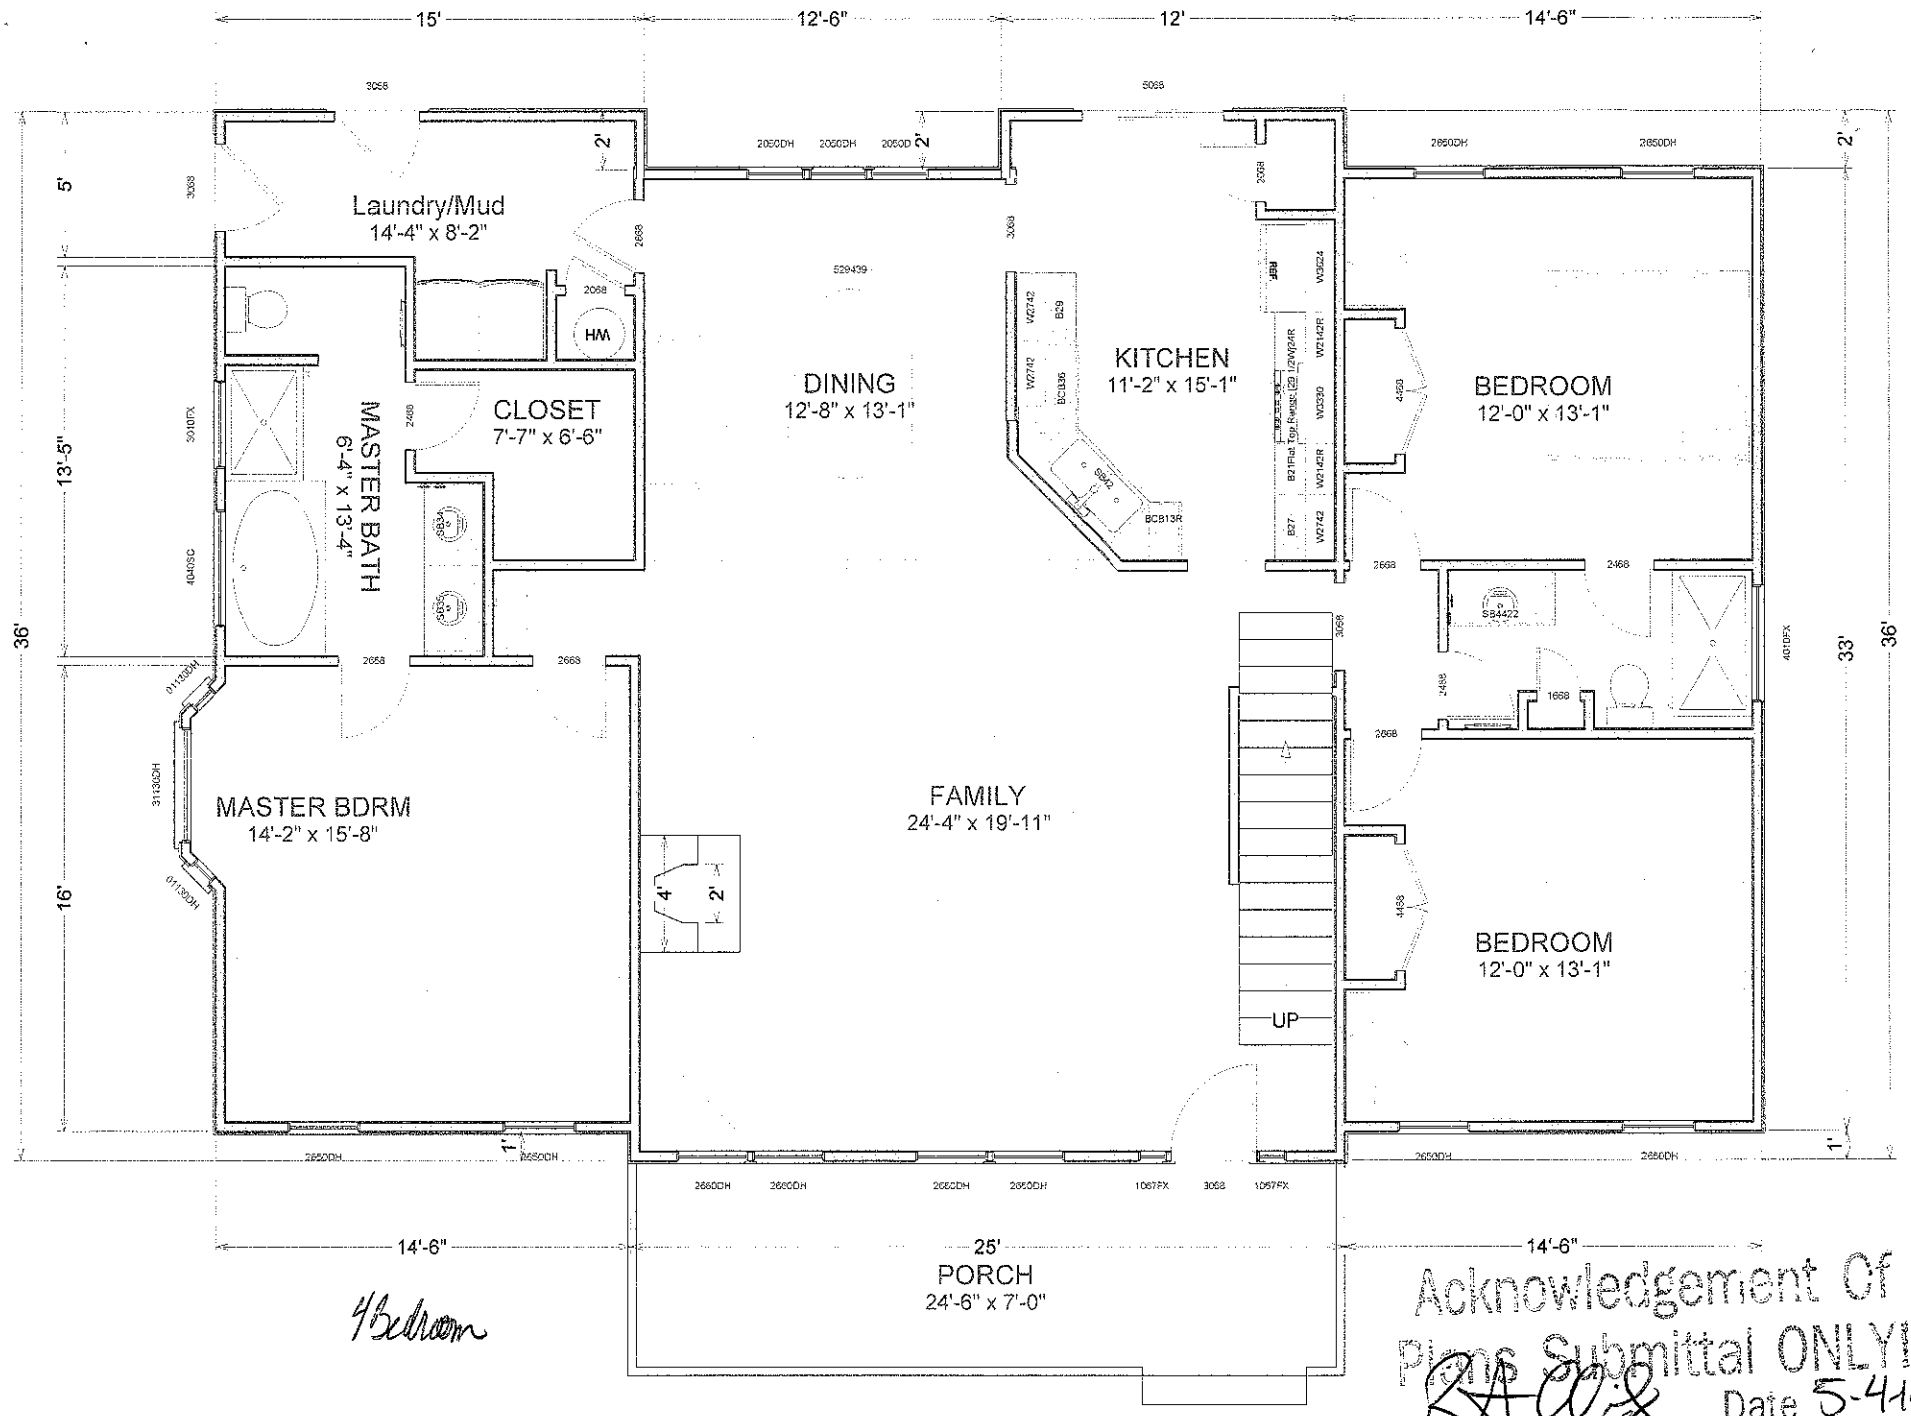



4 Bedroom

LIVING AREA
1859 sq ft

Acknowledgement Of
Plans Submittal ONLY!

Date 5-4-12

Date 5-4-12

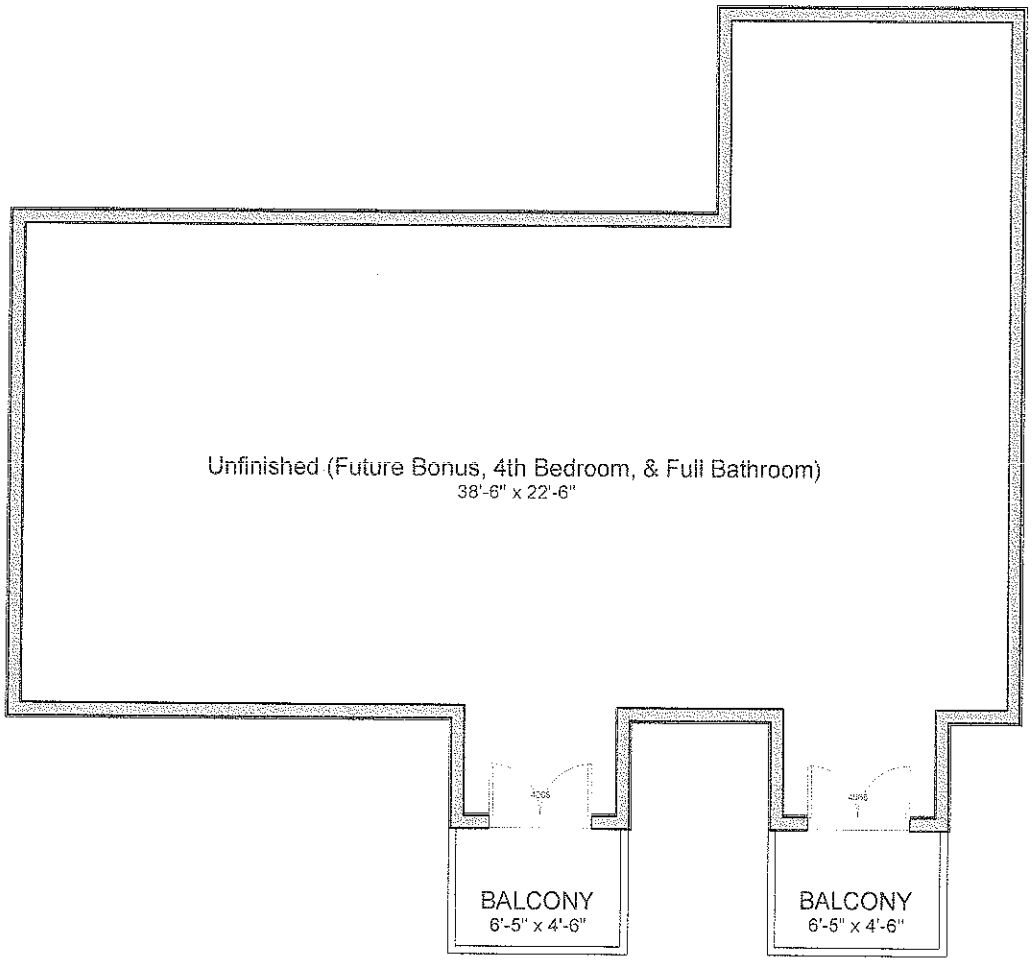

LIVING AREA
917 sq ft

Acknowledgement Of
Plans Submittal ONLY!
Date 5-4-12
Date 5-4-12