
LOT 4

Acknowledgement Of
Plans Submittal ONLY!
Lori Beaber Date 11-28-12
_____ Date _____

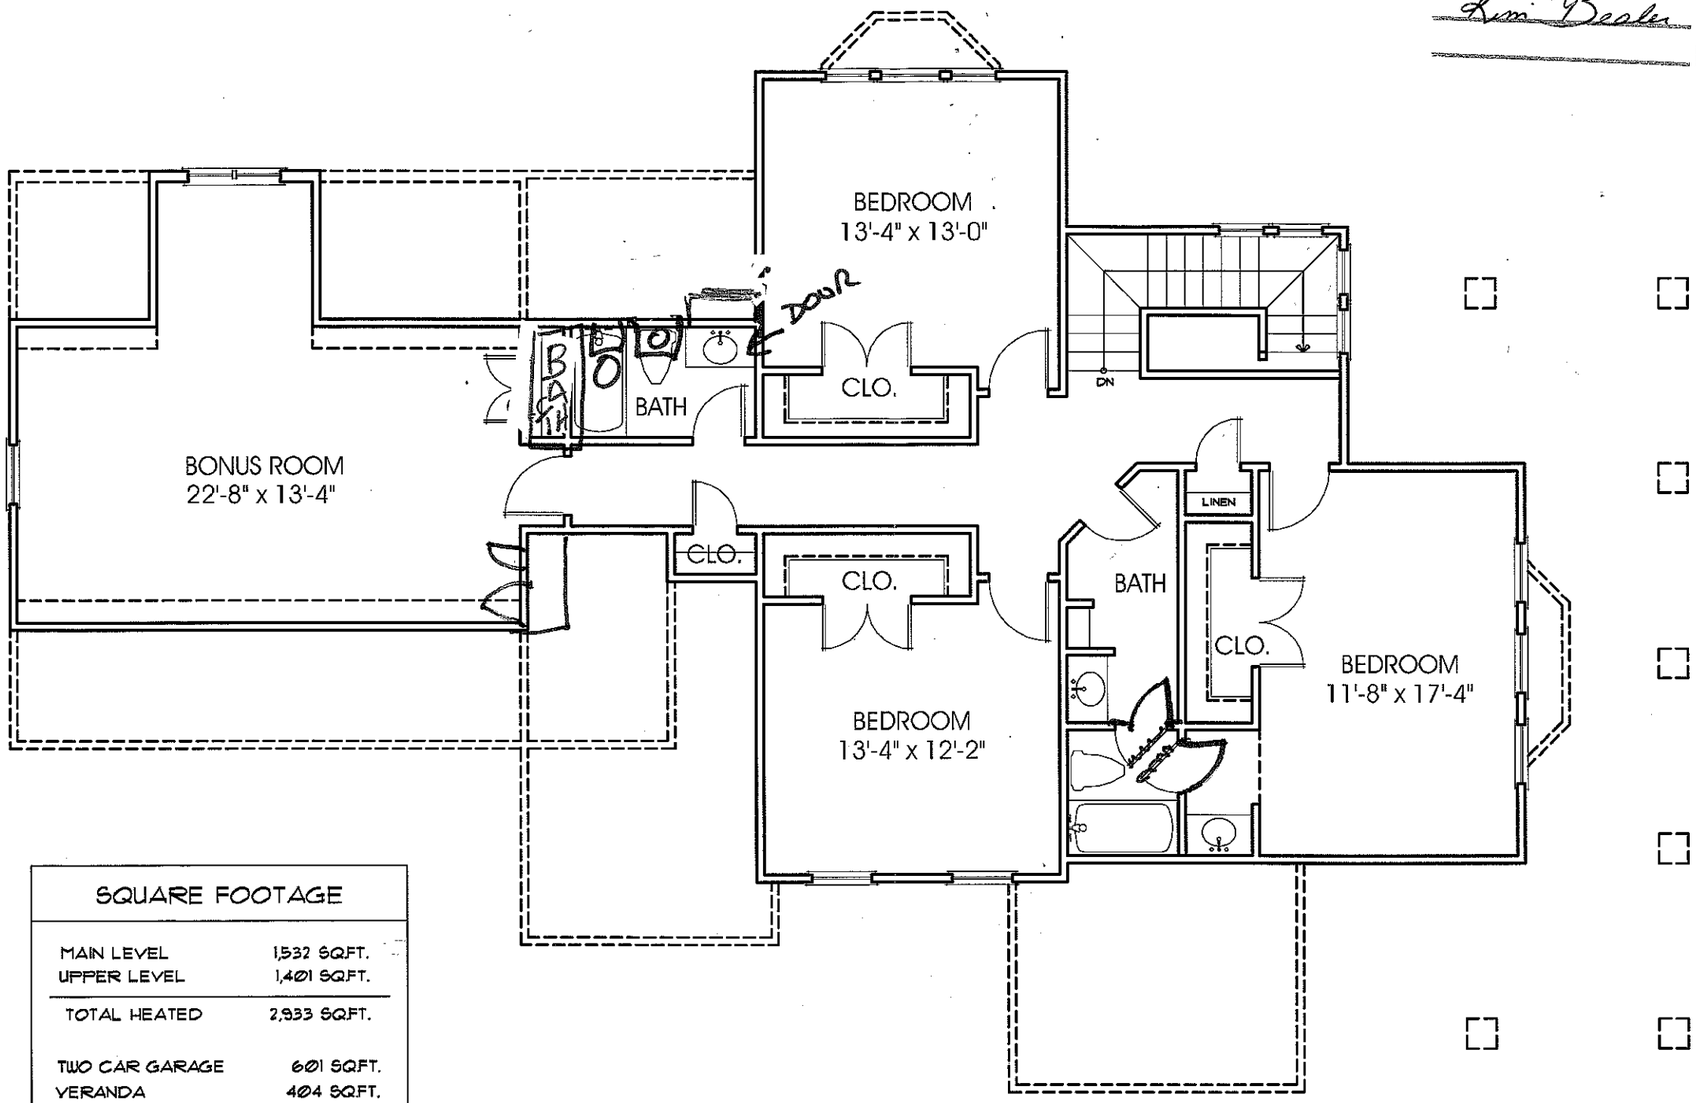


SQUARE FOOTAGE	
MAIN LEVEL	1,532 SQ.FT.
UPPER LEVEL	1,401 SQ.FT.
TOTAL HEATED	2,933 SQ.FT.
TWO CAR GARAGE	601 SQ.FT.
VERANDA	404 SQ.FT.
TOTAL UNDER ROOF	3,938 SQ.FT.

UPPER LEVEL

- 2x10 FLOOR JOIST
- MAY NEED 2x6 WALLS FOR PLUMBING

LOT 4

OPTION THIS IS WEAK

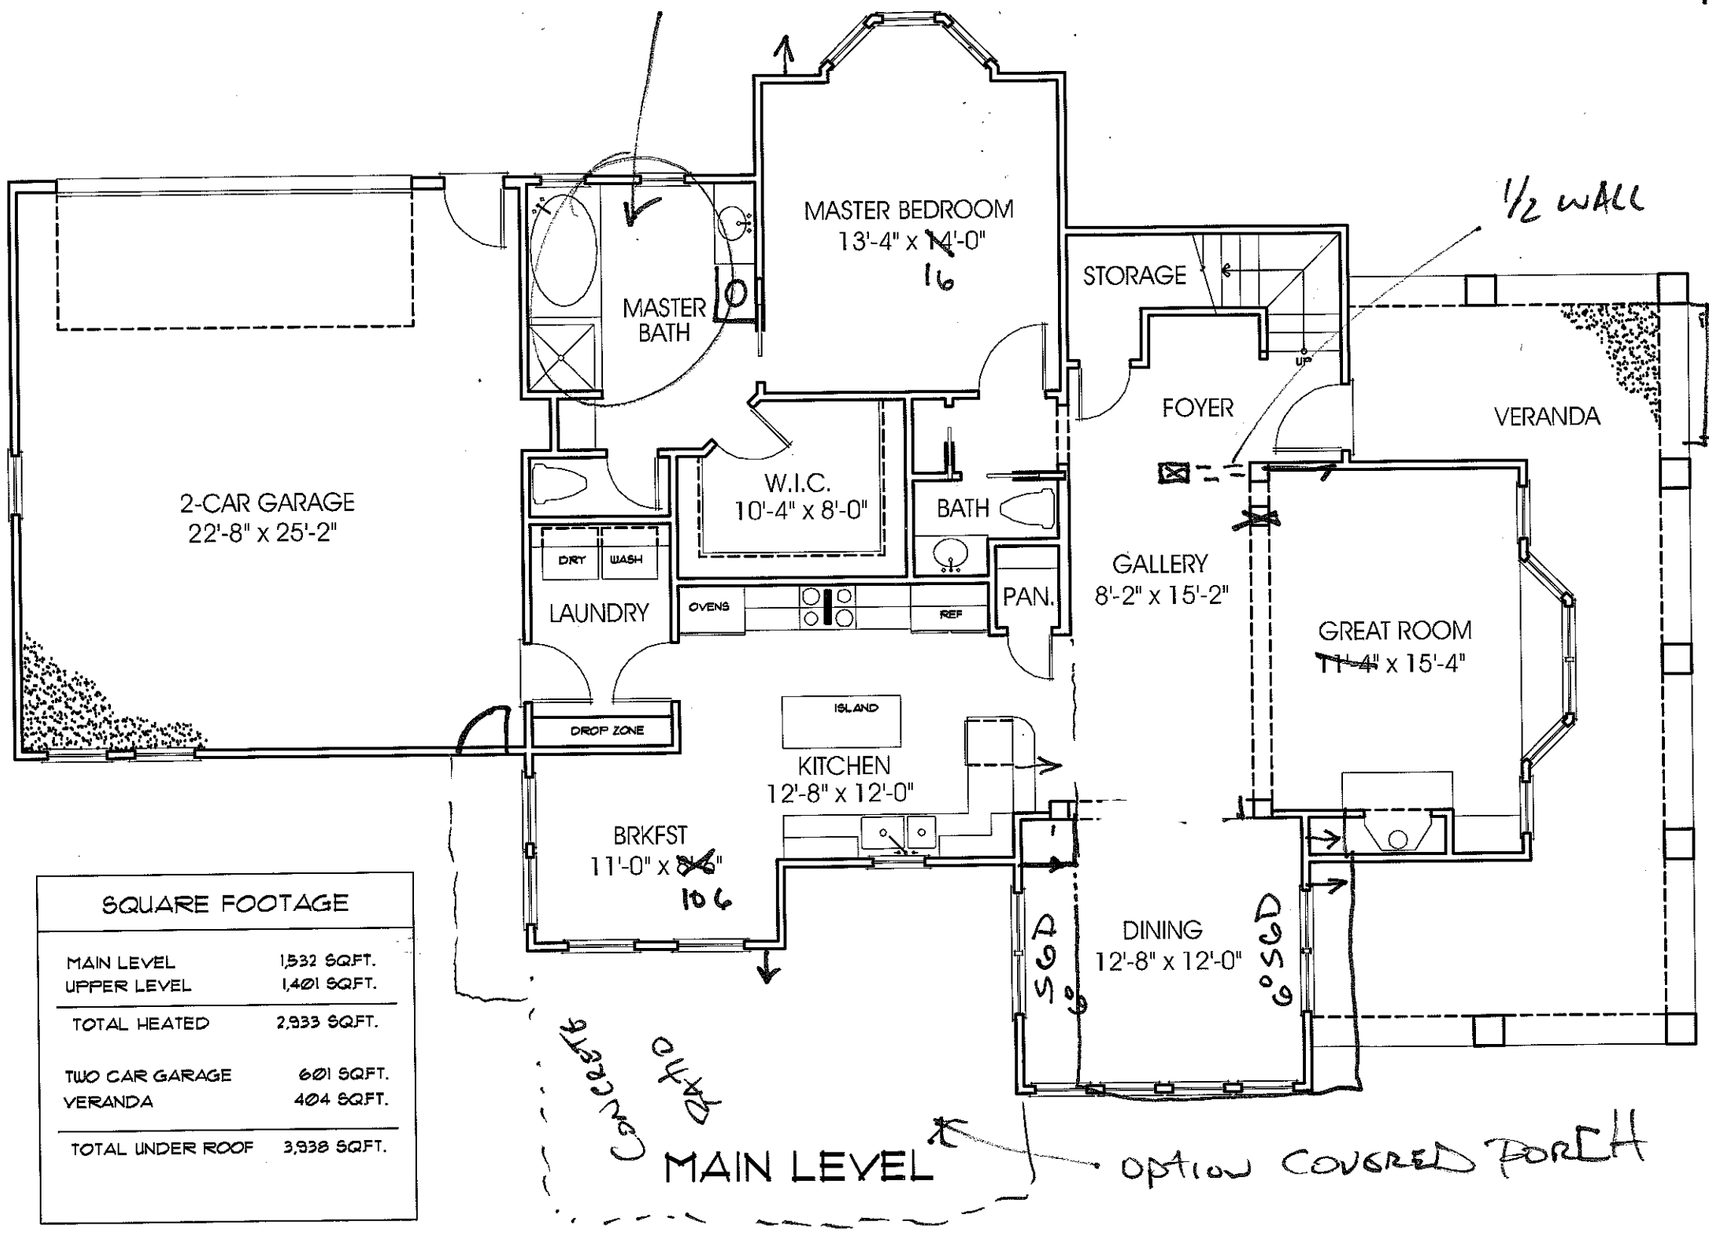

SQUARE FOOTAGE	
MAIN LEVEL	1,532 SQ.FT.
UPPER LEVEL	1,401 SQ.FT.
TOTAL HEATED	2,933 SQ.FT.
TWO CAR GARAGE	601 SQ.FT.
VERANDA	404 SQ.FT.
TOTAL UNDER ROOF	3,938 SQ.FT.

Acknowledgement Of
Plans Submittal ONLY!
Kim Beale Date 11-28-12
Date