
Acknowledgement of
Plans Submittal ONLY!

Date 4-30-2015

APPROVED MAY 28 2015
Date

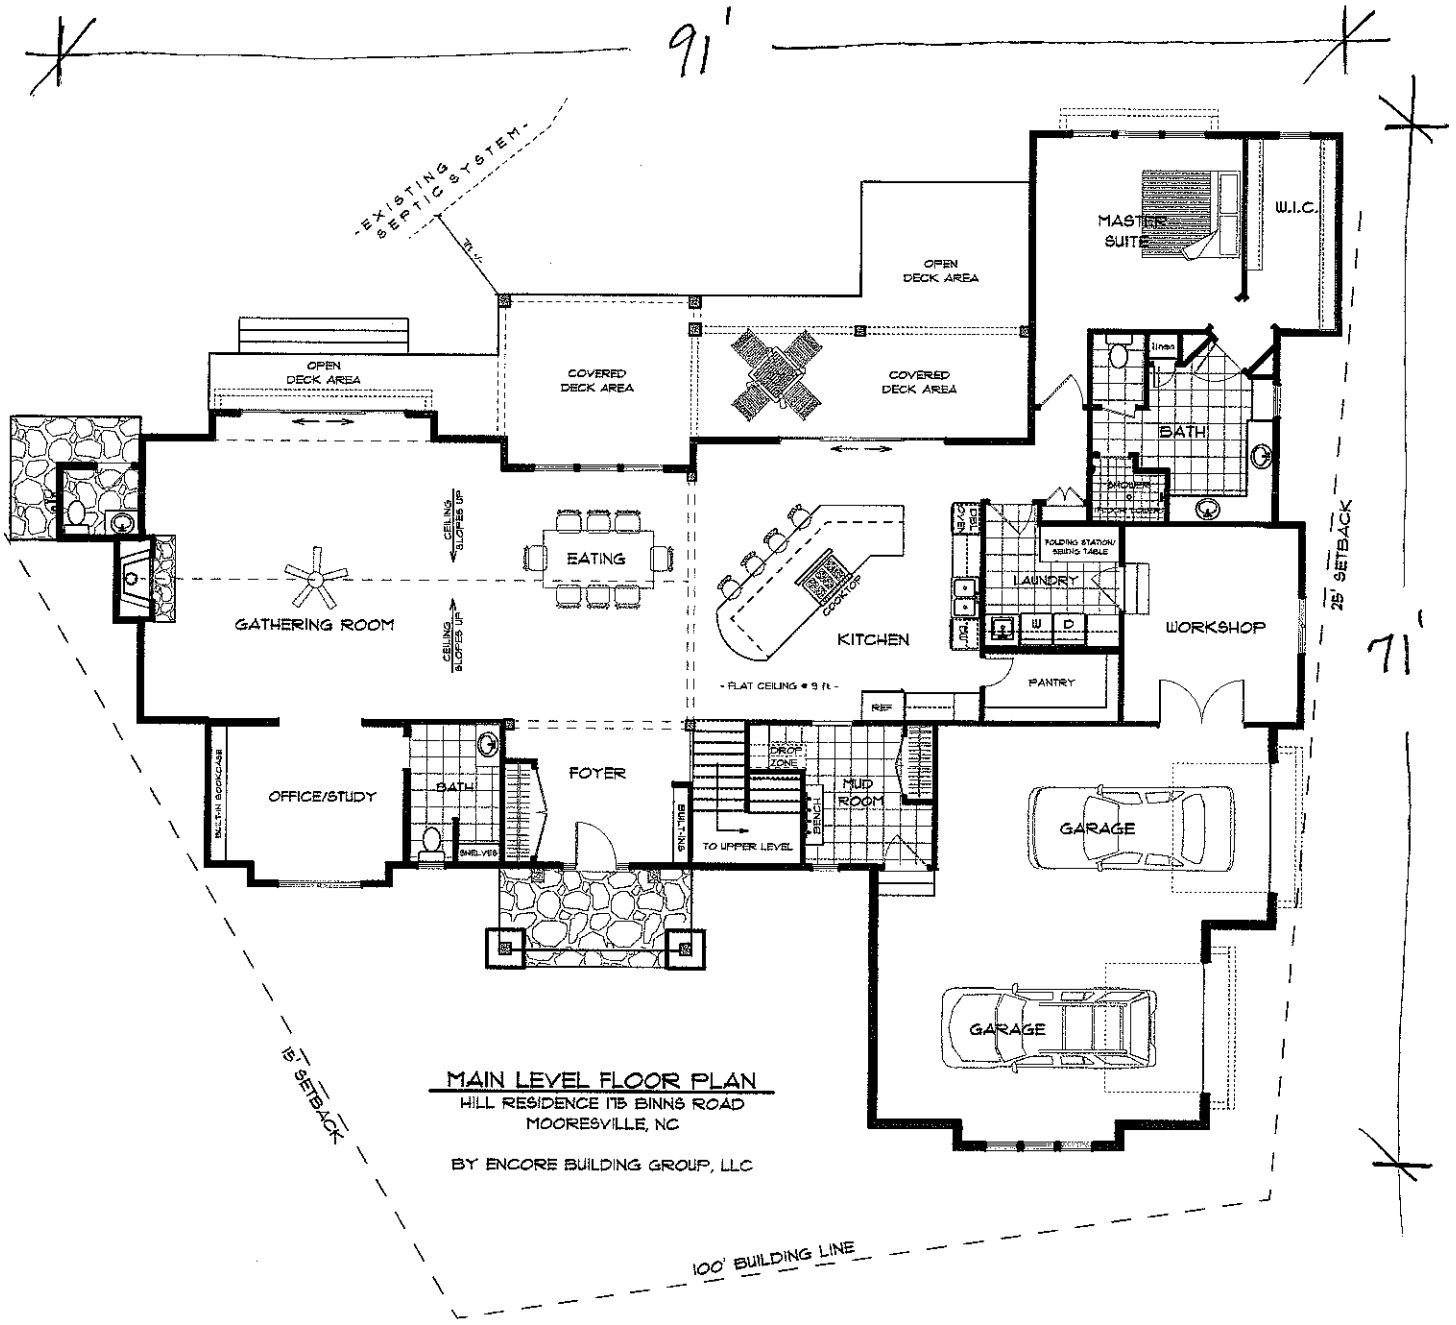


MAIN LEVEL FLOOR PLAN
HILL RESIDENCE 115 BINNS ROAD
MOORESVILLE, NC

BY ENCORE BUILDING GROUP, LLC

Acknowledgement of
Plans Submittal ONLY!

Date 4-30-2015

APPROVED MAY 28 2015

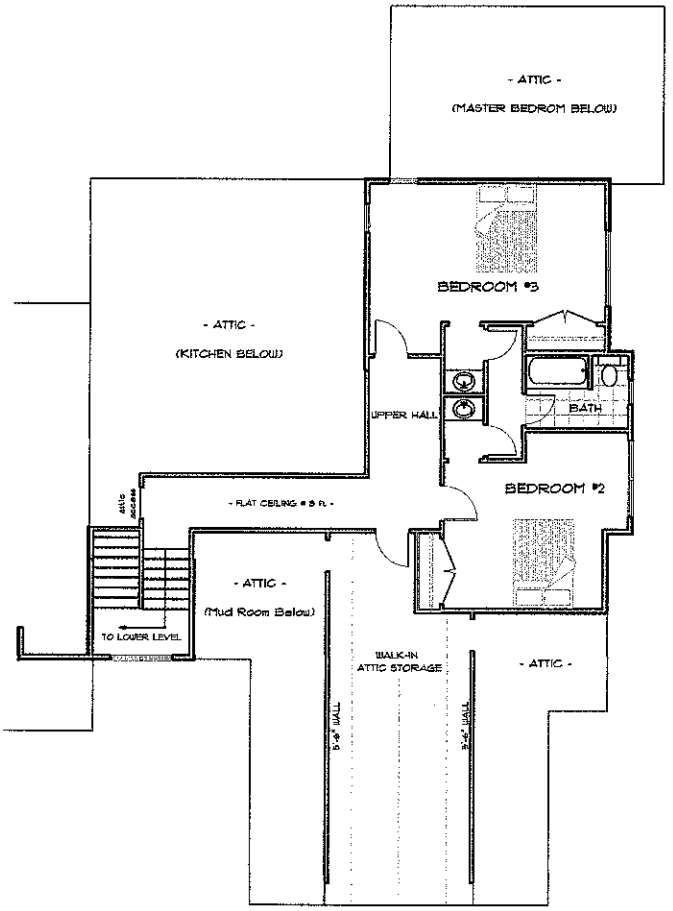

UPPER LEVEL FLOOR PLAN
HILL RESIDENCE 175 BINNS ROAD
MOORESVILLE, NC

BY ENCORE BUILDING GROUP, LLC