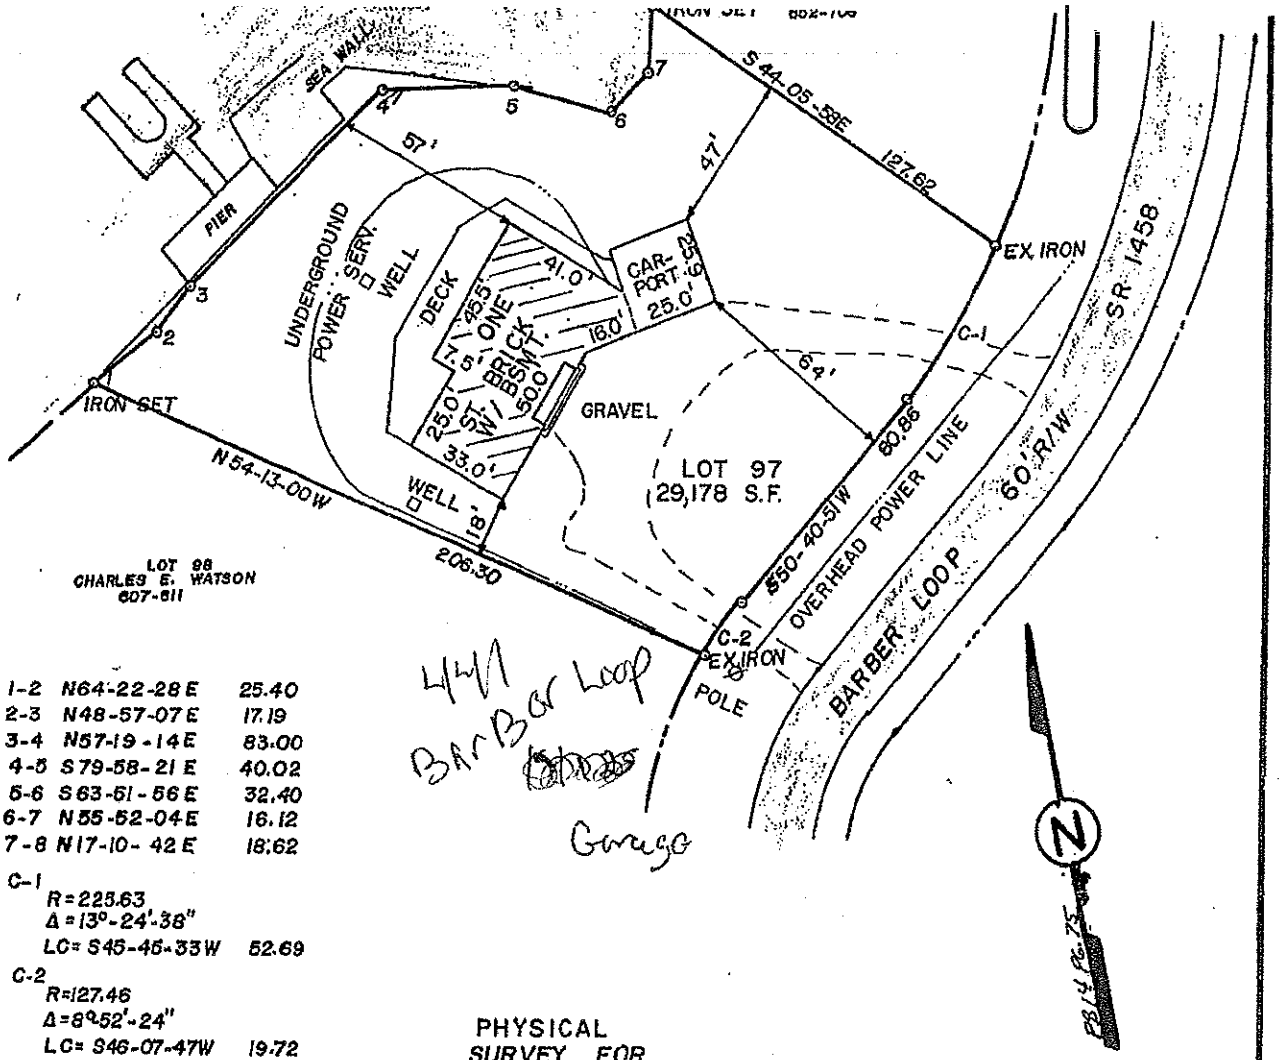


1-2	N64-22-28 E	25.40
2-3	N48-57-07 E	17.19
3-4	N57-19-14 E	83.00
4-5	S79-58-21 E	40.02
5-6	S63-51-56 E	32.40
6-7	N55-52-04 E	16.12
7-8	N17-10-42 E	18.62

C-1
R=225.63
Δ=13°-24'-38"
LC= S45-46-33W 52.69

C-2
R=127.46
Δ=8°52'-24"
LC= S46-07-47W 19.72

PHYSICAL
SURVEY FOR

MICHAEL G. and wife MAUREEN SABBAGH

DAVIDSON TOWNSHIP, IREDELL COUNTY, NORTH CAROLINA
REF: BK. 741 PG. 484 TAX MAP 2 E-1-A-97
LOT 97 SECT. 7 PB. 14 PG. 75 CRESCENT LAND & TIMBER

SCALE 1"=50'
DWG. NO. 86201

UPDATED: 01-26-88
NOVEMBER 24, 1986
DWN. BY DCM

NORTH CAROLINA REGISTERED SEAL L-1408 LAND SURVEYOR ROBERT J. LACKEY

The certificate of the Notary shall read as follows:
North Carolina, IREDELL County.
I, a Notary Public of the County and State aforesaid, certify that ROBERT J. LACKEY a registered land surveyor, personally appeared before me this day and acknowledged the execution of the foregoing instrument. Witness my hand and official stamp or seal, this 29 day of NOVEMBER, 1986.

Seal-Stamp

Janet H Lackey
Notary Public

commission expires MAY 17, 1989.

JANET H. LACKEY NOTARY PUBLIC IREDELL COUNTY, N. C.

I, ROBERT J. LACKEY, certify that this plat was drawn under my supervision from (an actual survey made under my supervision) (deed description recorded in Book 607, page 207, etc.) that the boundaries not surveyed are shown as broken lines plotted from information found in Book _____, page _____; that this plat was prepared in accordance with G.S. 47-30 as amended. Witness my original signature, registration number and seal this 29 day of NOVEMBER, A.D., 1986.

Robert J. Lackey
Surveyor
Registration No. L-1408