Marie
Environmental
health


Home
Lot 1
Lot 3.

Lot 1's
Cres Bar Que.
Collection

Edward
W. McCall

	LOT 109		
123	S27-16W	16.86	
124	S39-47W	18.44	
125	S17-48W	24.33	
126	S27-16W	23.00	
127	S02-36W	29.26	
128	S22-14E	26.88	
129	S09-14E	34.00	
	LOT 108		
130	S16-44W	47.83	
131	S38-28W	60.84	
132	S16-19E	66.76	
	LOT 107		
133	S09-26E	27.42	
134	S21-29W	104.07	
135	S17-18W	41.11	
136	S28-36W	24.19	
	LOT 106		
137	S20-50W	27.61	
138	S33-24W	27.02	
139	S50-27W	31.05	
140	S24-32W	35.34	
141	S77-07W	28.85	
142	S16-15W	15.25	
143	S56-24W	43.74	
	LOT 105		
144	S81-25W	17.79	
145	S64-22W	57.00	
146	S71-18W	33.24	
147	S73-35W	46.92	
148	N88-54W	51.62	
	LOT 104		
149	N75-21W	176.59	
	LOT 103		
150	N58-01W	181.36	
	LOT 102		
151	N68-42W	27.96	
152	N86-57W	26.64	
153	N72-26W	72.08	
154	N18-05W	43.75	
155	N17-53E	27.51	
	LOT 101		
156	N05-22E	26.83	
157	N17-09W	24.52	
158	N68-55W	74.14	
159	N29-50W	58.05	
160	N46-48W	29.15	
161			

659.000

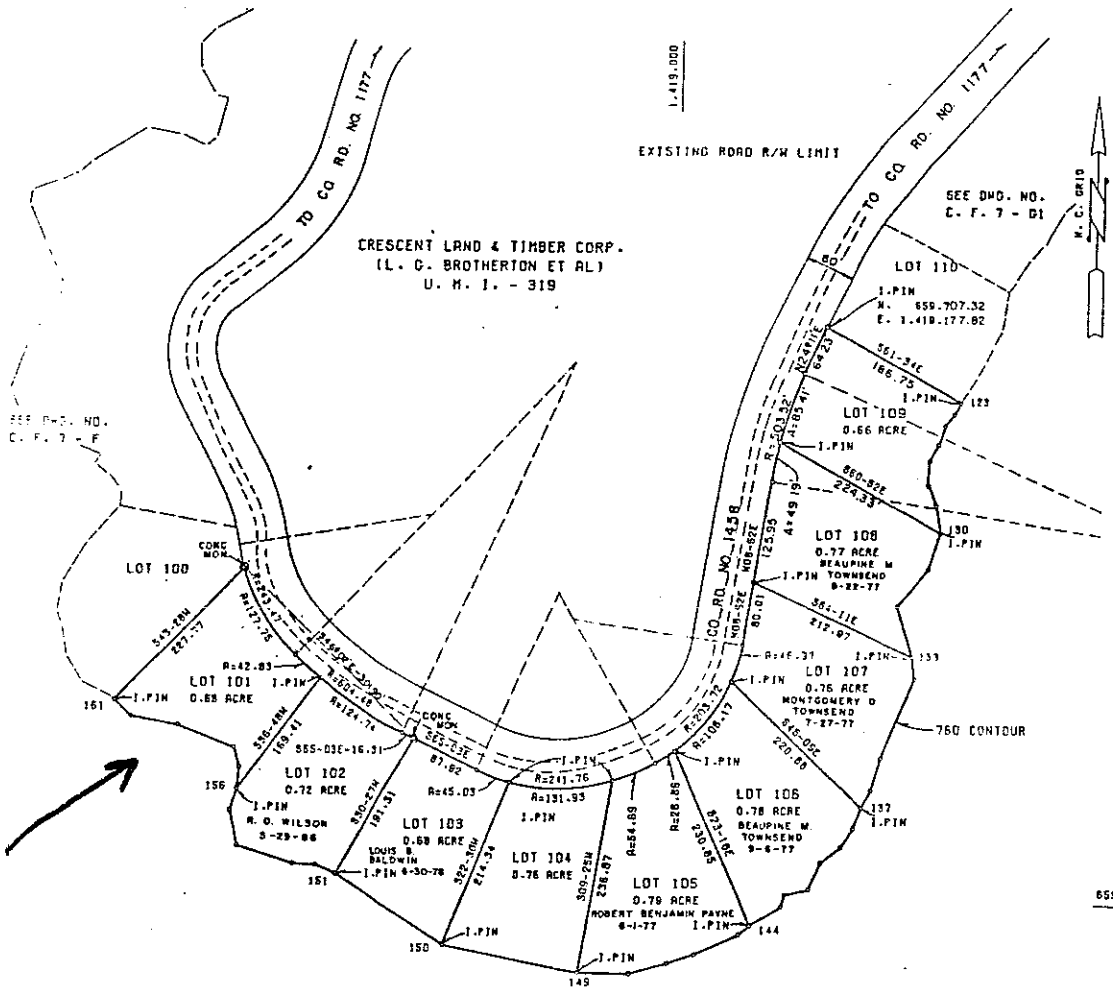


NOTES . . .

DUKE POWER COMPANY TO CRESCENT LAND & TIMBER CORP. DEED BOOK 461 PAGE 81. DATED MAY 5, 1953

BUILDING SETBACK LINES ARE 25 FEET FROM ROAD RIGHT OF WAY, 50 FEET FROM CONTOUR ELEVATION 760. U.S.G.S. SEA LEVEL DATUM AND 10 FEET FROM SIDE LOT LINE.

ALL STREET CORNER RADII ARE 20 FEET. PROPERTY LINE DISTANCES ARE COMPUTED TO POINT OF INTERSECTION AT STREET CORNERS.

PROPERTY LINES SHOWN WHICH FORM THE EDGE OF LAKE NORMAN FOLLOWS CONTOUR ELEVATION 760. (U.S.G.S. SEA LEVEL DATUM)

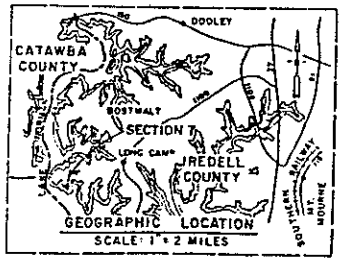

CRESCENT LAND & TIMBER CORP.
LAKE NORMAN
MAP OF
RECREATION LOTS
SECTION 7
LOTS 101-109
DAVIDSON TOWNSHIP
IREDELL COUNTY, N. C.

1,419,000

SCALE 1" = 100'
MISC. BOOK NO. 502,503 & 504

APRIL 9, 1976
DWG. NO. C. F. 7 - D

RECORDED: PLAT BOOK 14,
PAGE 76 DECEMBER 2, 1976