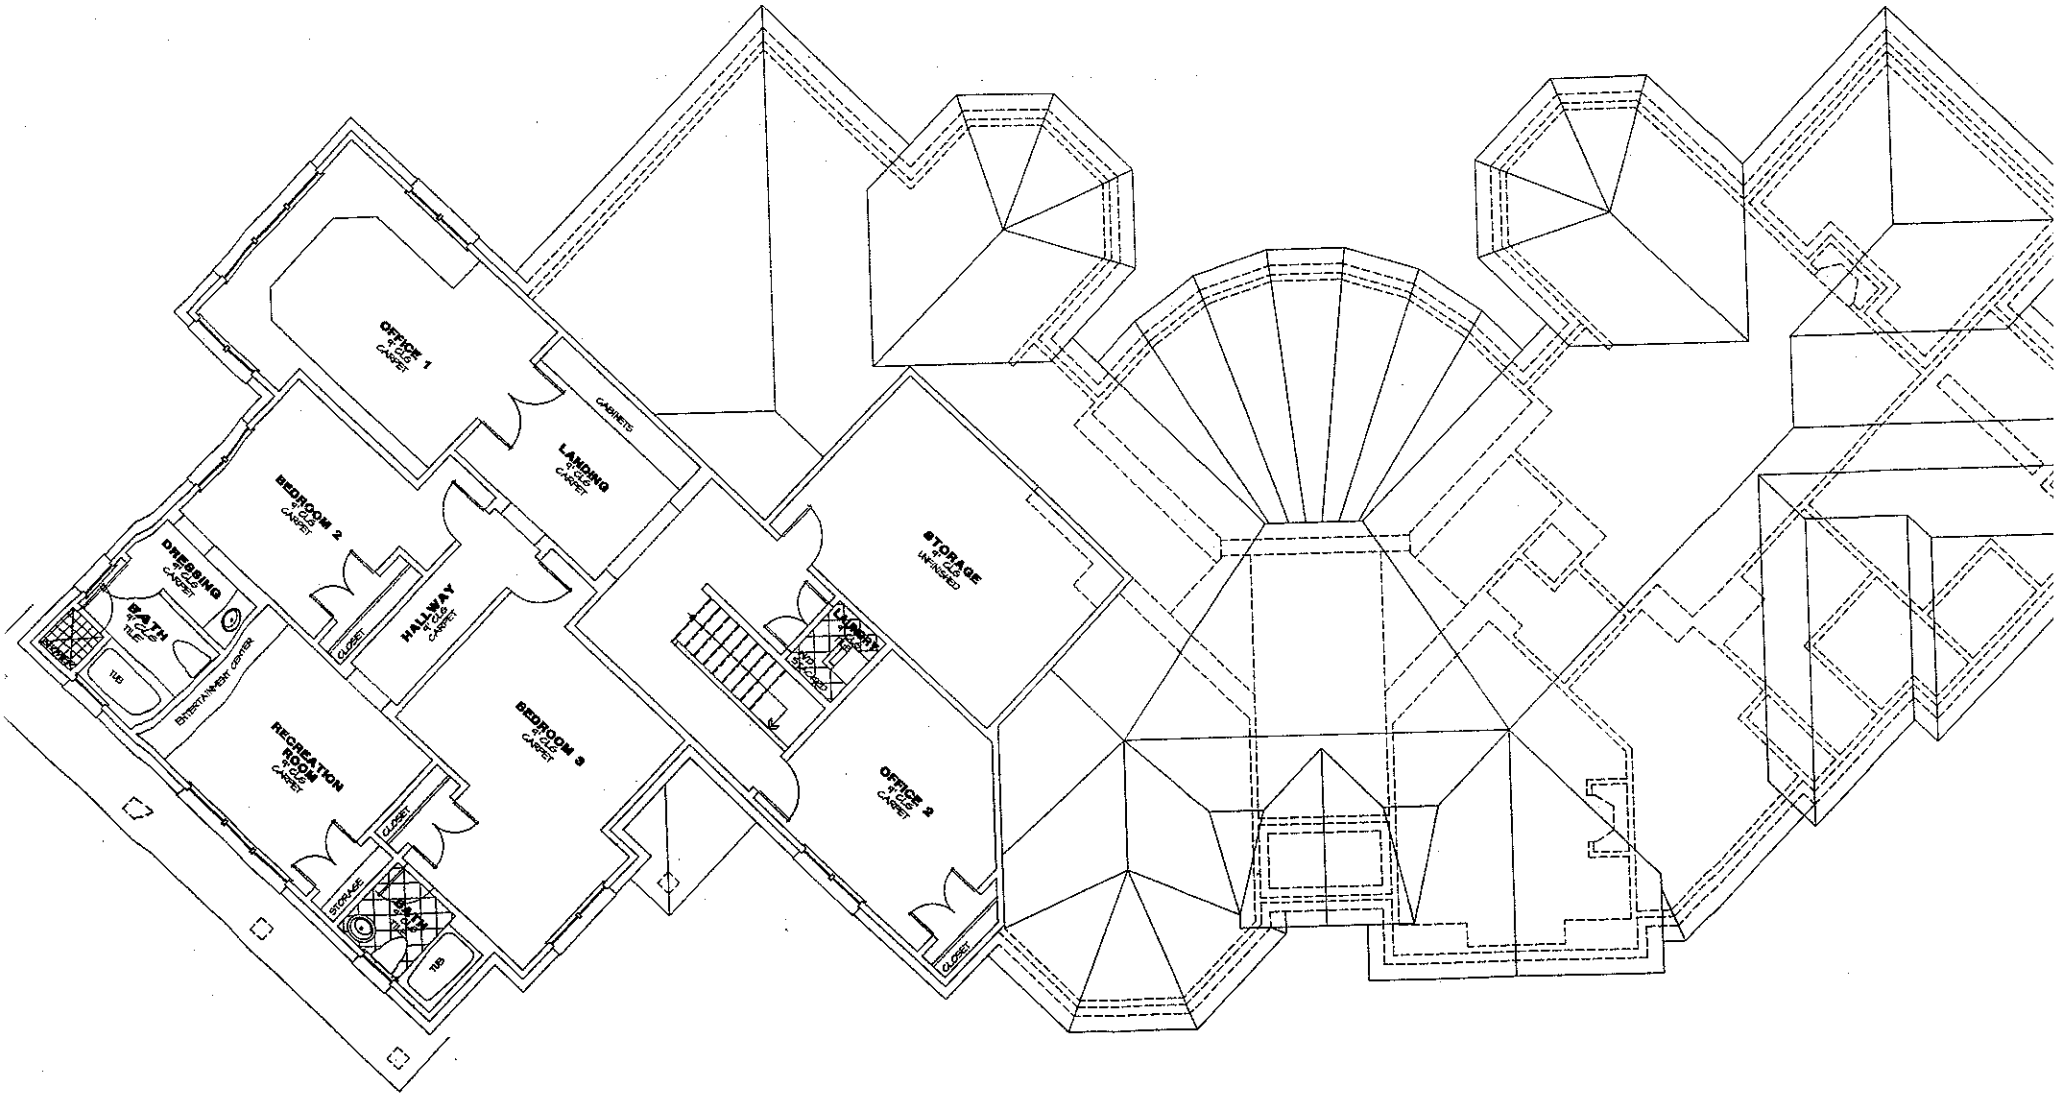
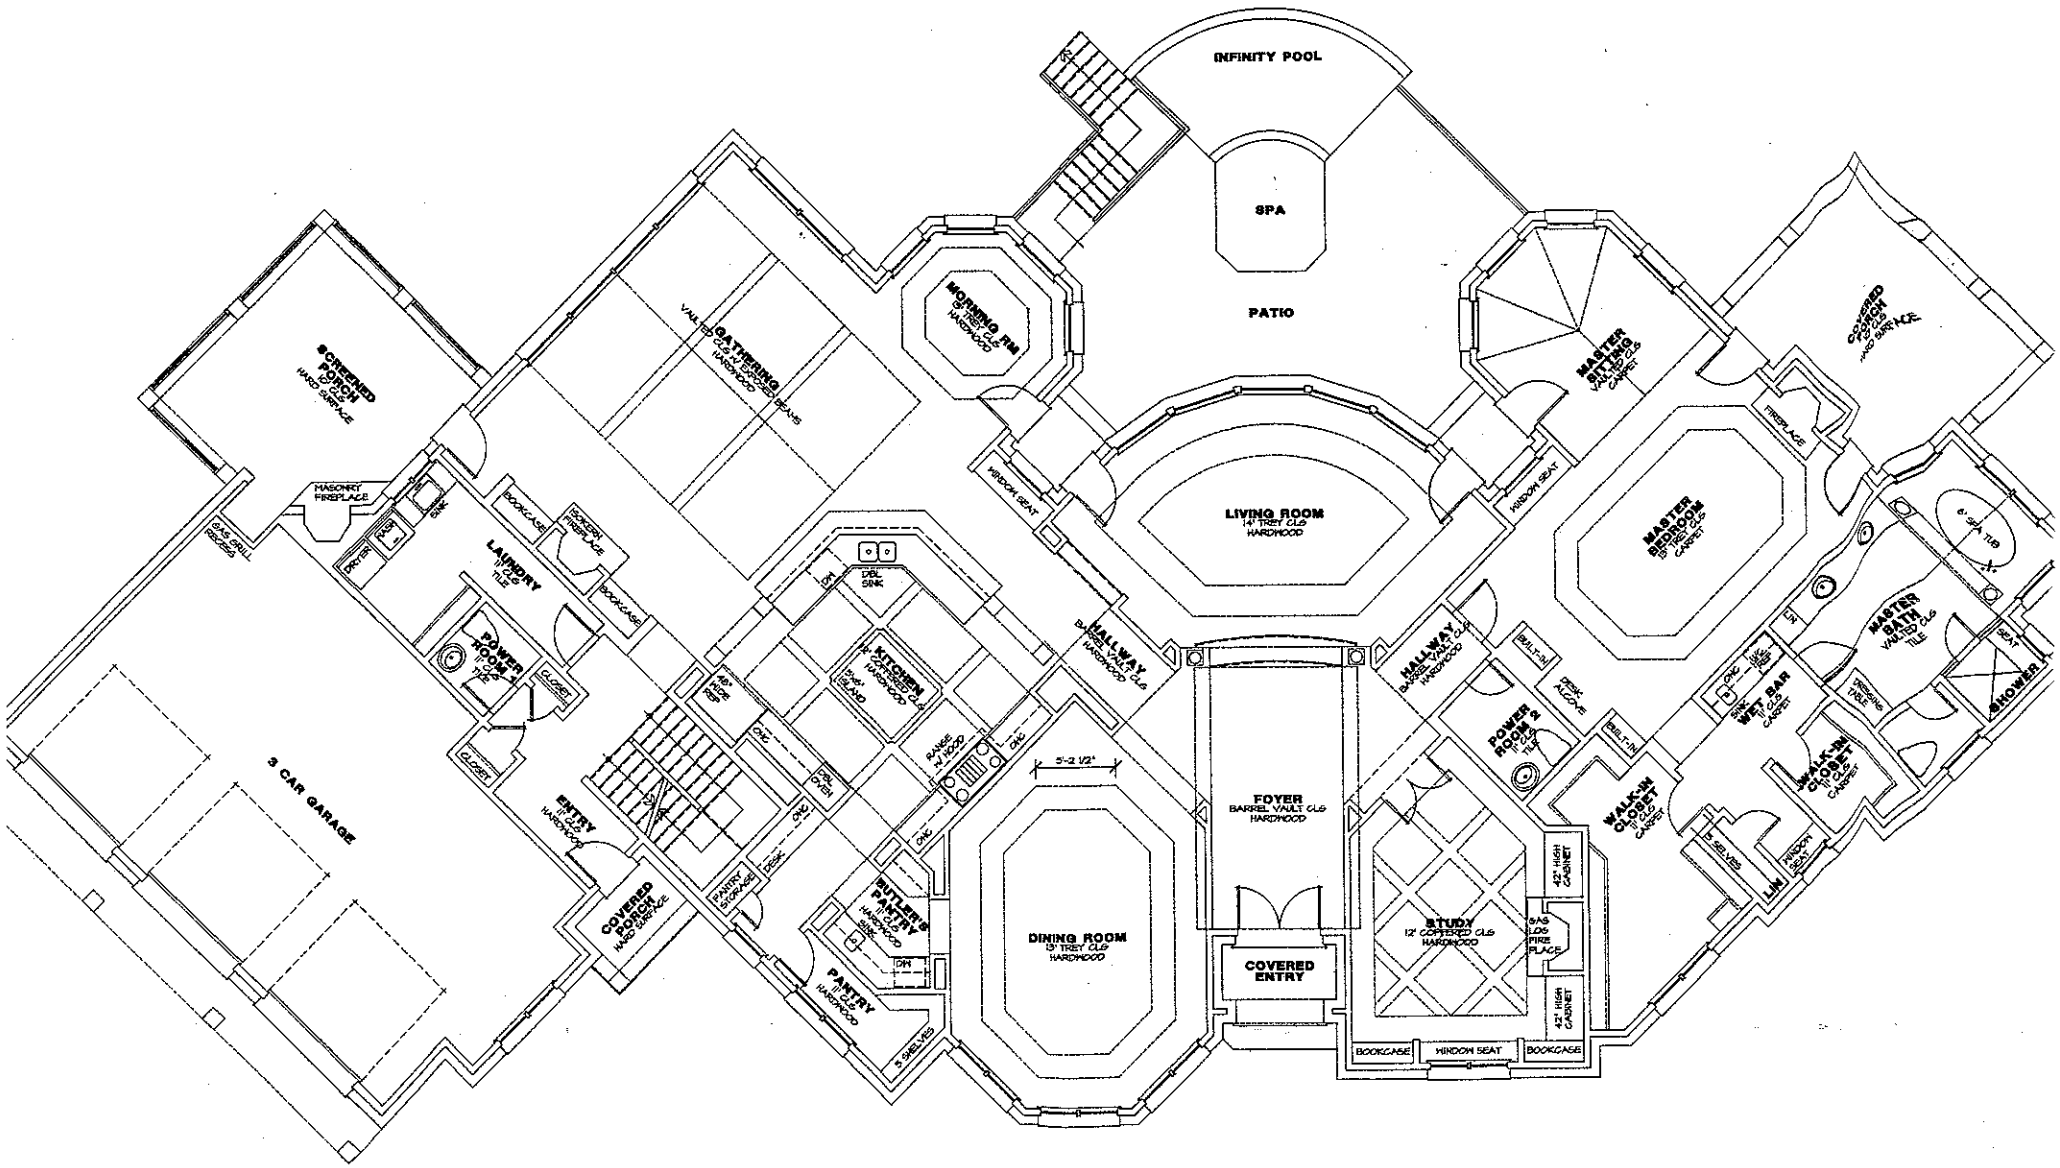
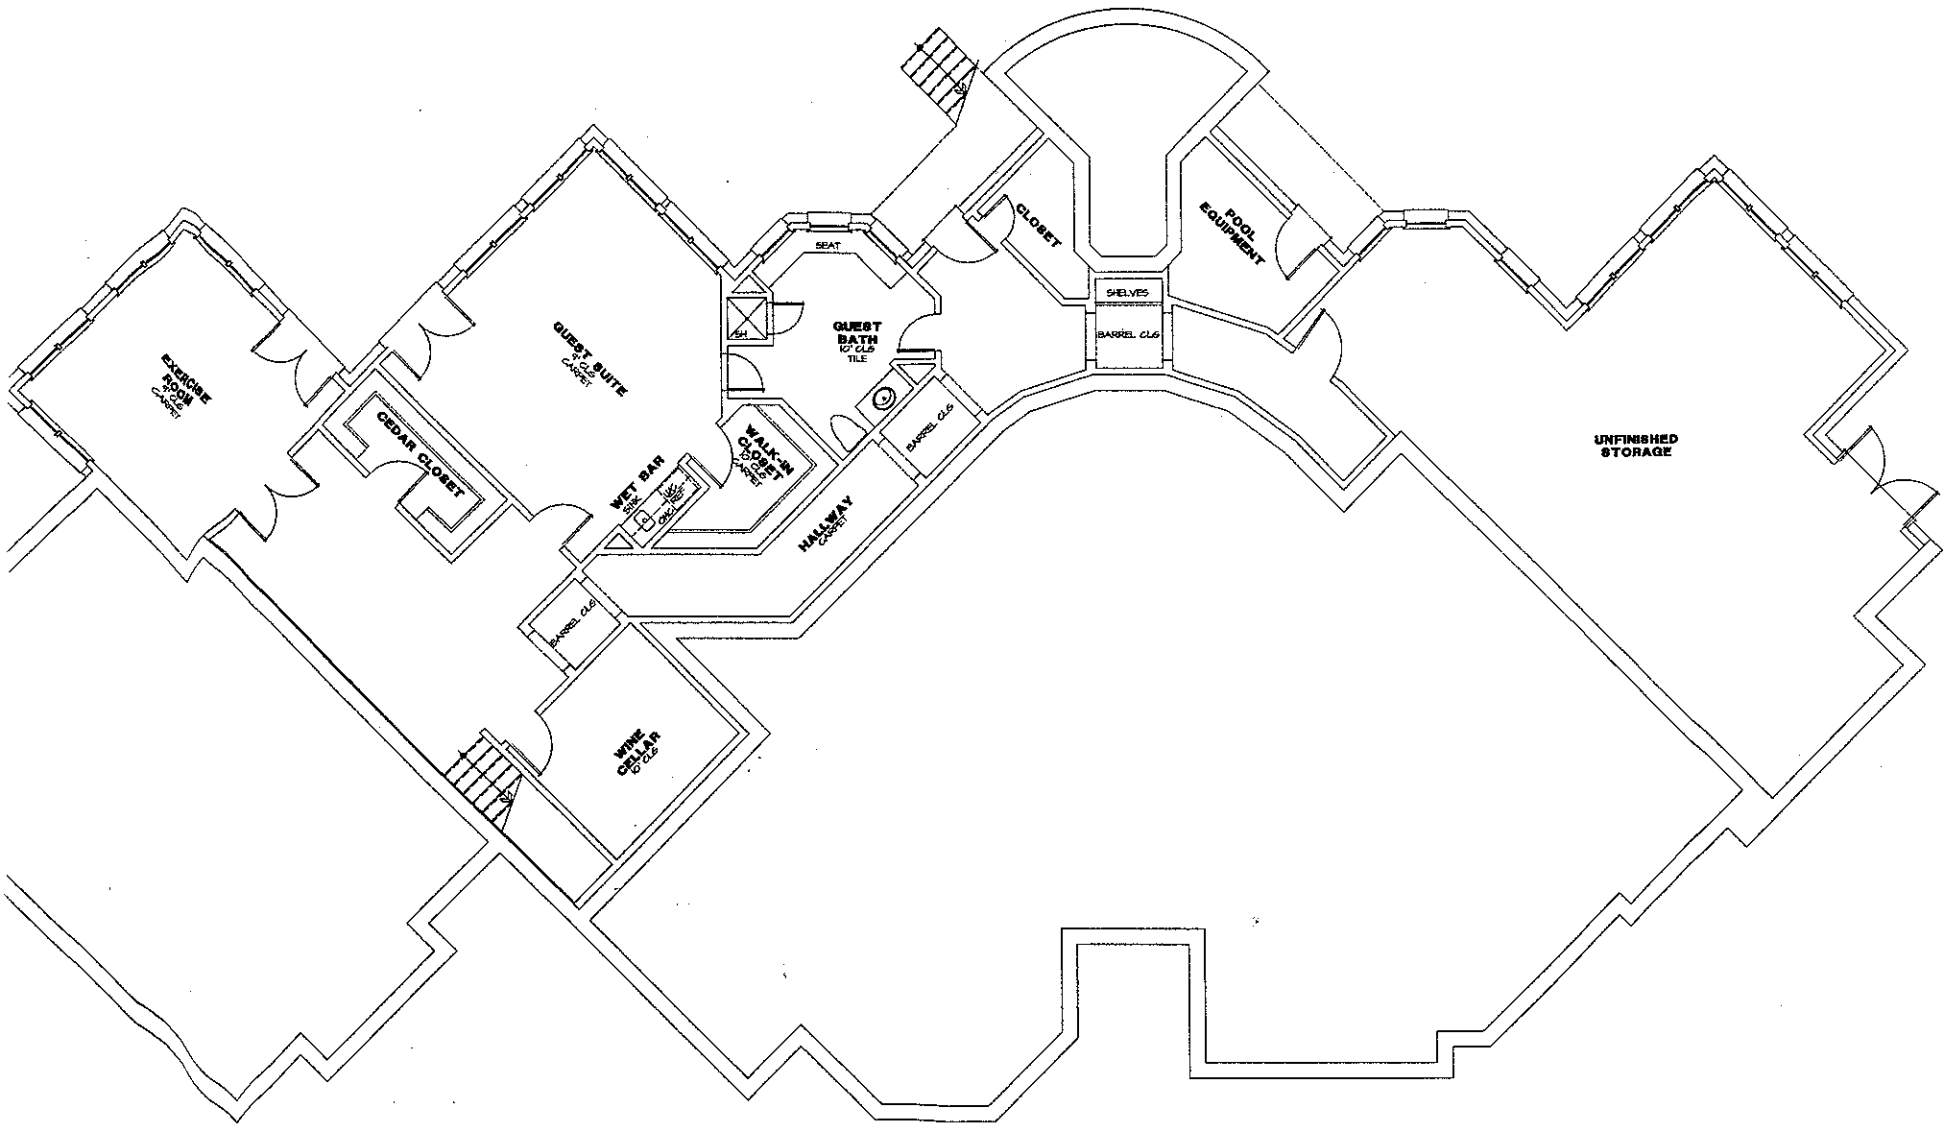

OFFICE 1
CARPET
CABINETS
LANDING
CARPET
BEDROOM 2
CARPET
DRESSING
CARPET
BATH
TILE
BLOCKING
TUB
ENTERTAINMENT CENTER
CLOSET
HALLWAY
CARPET
RECREATION ROOM
CARPET
BEDROOM 3
CARPET
CLOSET
STORAGE
BATH
TILE
TUB
STORAGE
UNFINISHED
UNFINISHED
UNFINISHED
OFFICE 2
CARPET
CLOSET


INFINITY POOL
SPA
PATIO
SCREENED PORCH
HARD SURFACE
GATHERING
VAULTED CLG
HARDWOOD
MORNING RM
HARDWOOD
LIVING ROOM
14' TREY CLG
HARDWOOD
MASTER SITTING
VAULTED CLG
CARPET
MASTER BEDROOM
CARPET
COVERED PORCH
HARD SURFACE
MASONRY FIREPLACE
GAS GRILL
BOOKCASE
LAUNDRY
TILE
DRYER
WASH
SINK
WOODEN FIREPLACE
POWER ROOM
TILE
CLOSET
3 CAR GARAGE
ENTRY
HARDWOOD
COVERED PORCH
HARD SURFACE
WINDOW SEAT
DBL SINK
KITCHEN
HARDWOOD
ISLAND
RANGE
HOOD
DW
DISP
PANTRY
STORAGE
DESK
BUTLER'S PANTRY
HARDWOOD
SINK
DW
PANTRY
HARDWOOD
5 SHELVES
HALLWAY
HARDWOOD
DINING ROOM
13' TREY CLG
HARDWOOD
5'-2 1/2"
FOYER
BARREL VAULT CLG
HARDWOOD
COVERED ENTRY
HALLWAY
HARDWOOD
BUILT-IN
DESK ALCOVE
POWER ROOM
TILE
STUDY
12' COFFERED CLG
HARDWOOD
GAS LOG FIRE PLACE
42" HIGH CABINET
42" HIGH CABINET
BOOKCASE
WINDOW SEAT
BOOKCASE
WALK-IN CLOSET
TILE CLG
CARPET
FIREPLACE
WET BAR
TILE CLG
CARPET
SINK
WASH
5 SHELVES
LIN
WINDOW SEAT
WALK-IN CLOSET
TILE CLG
CARPET
MASTER BATH
VAULTED CLG
TILE
6' SPA TUB
SHOWER
SEAT
LIN
TOWEL RING



Square Footage
May 10, 2004