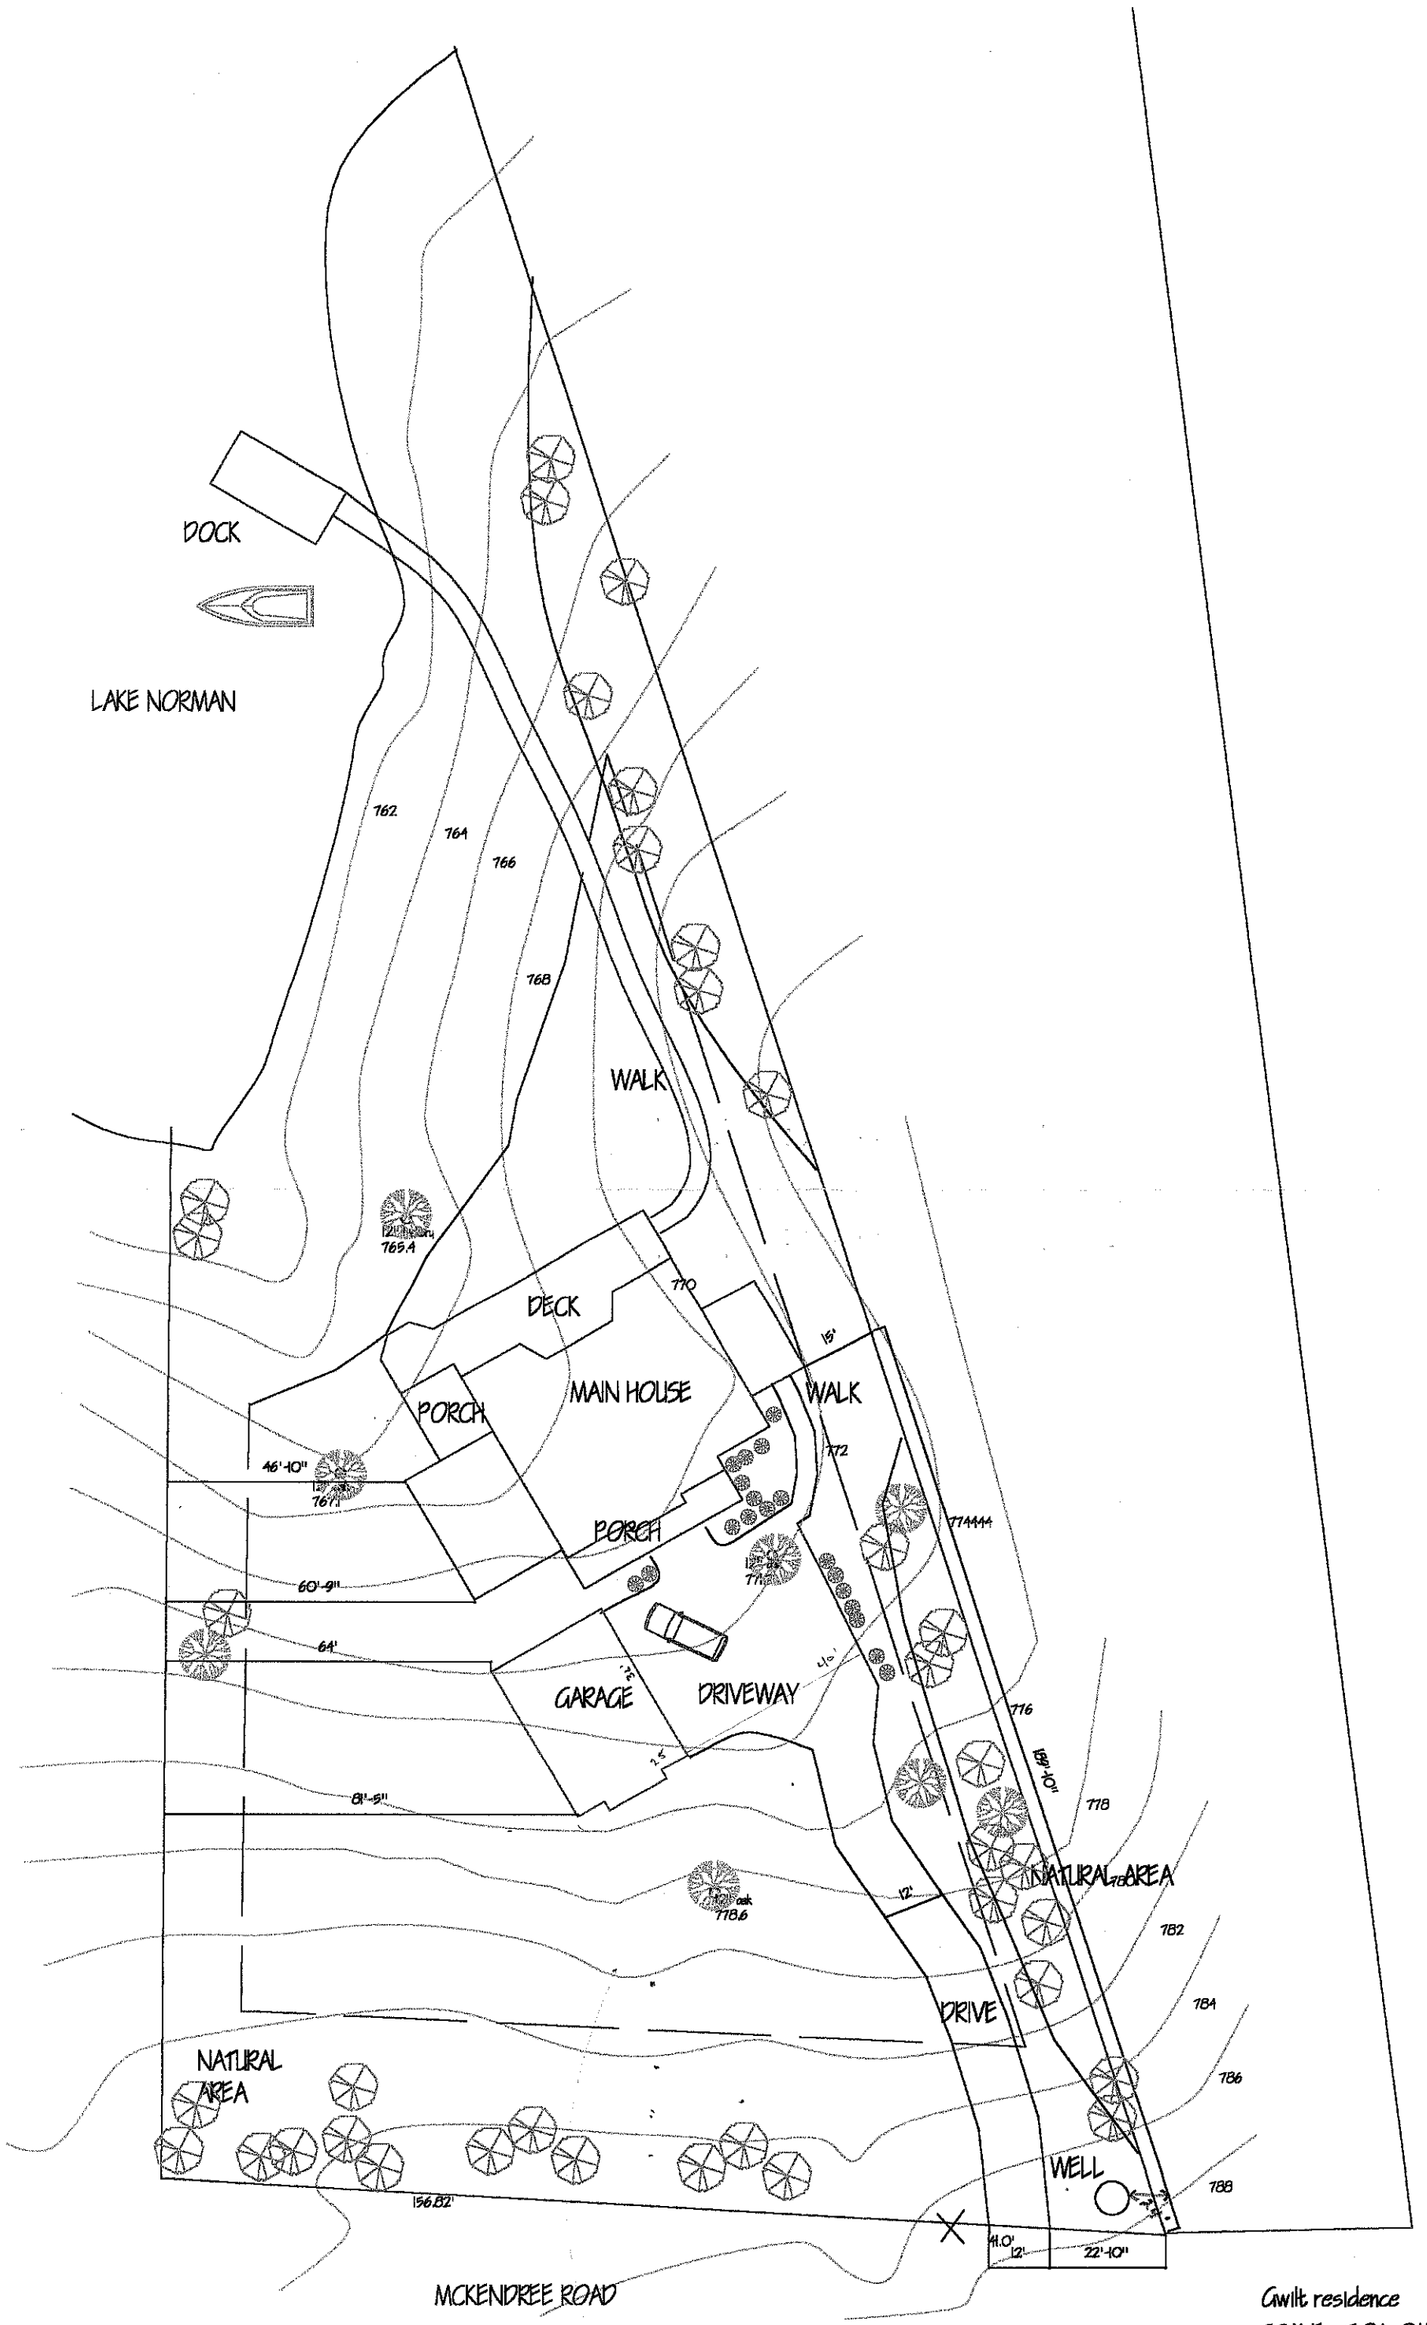


Gwilt residence

SCALE 30'-0" = 1'-0