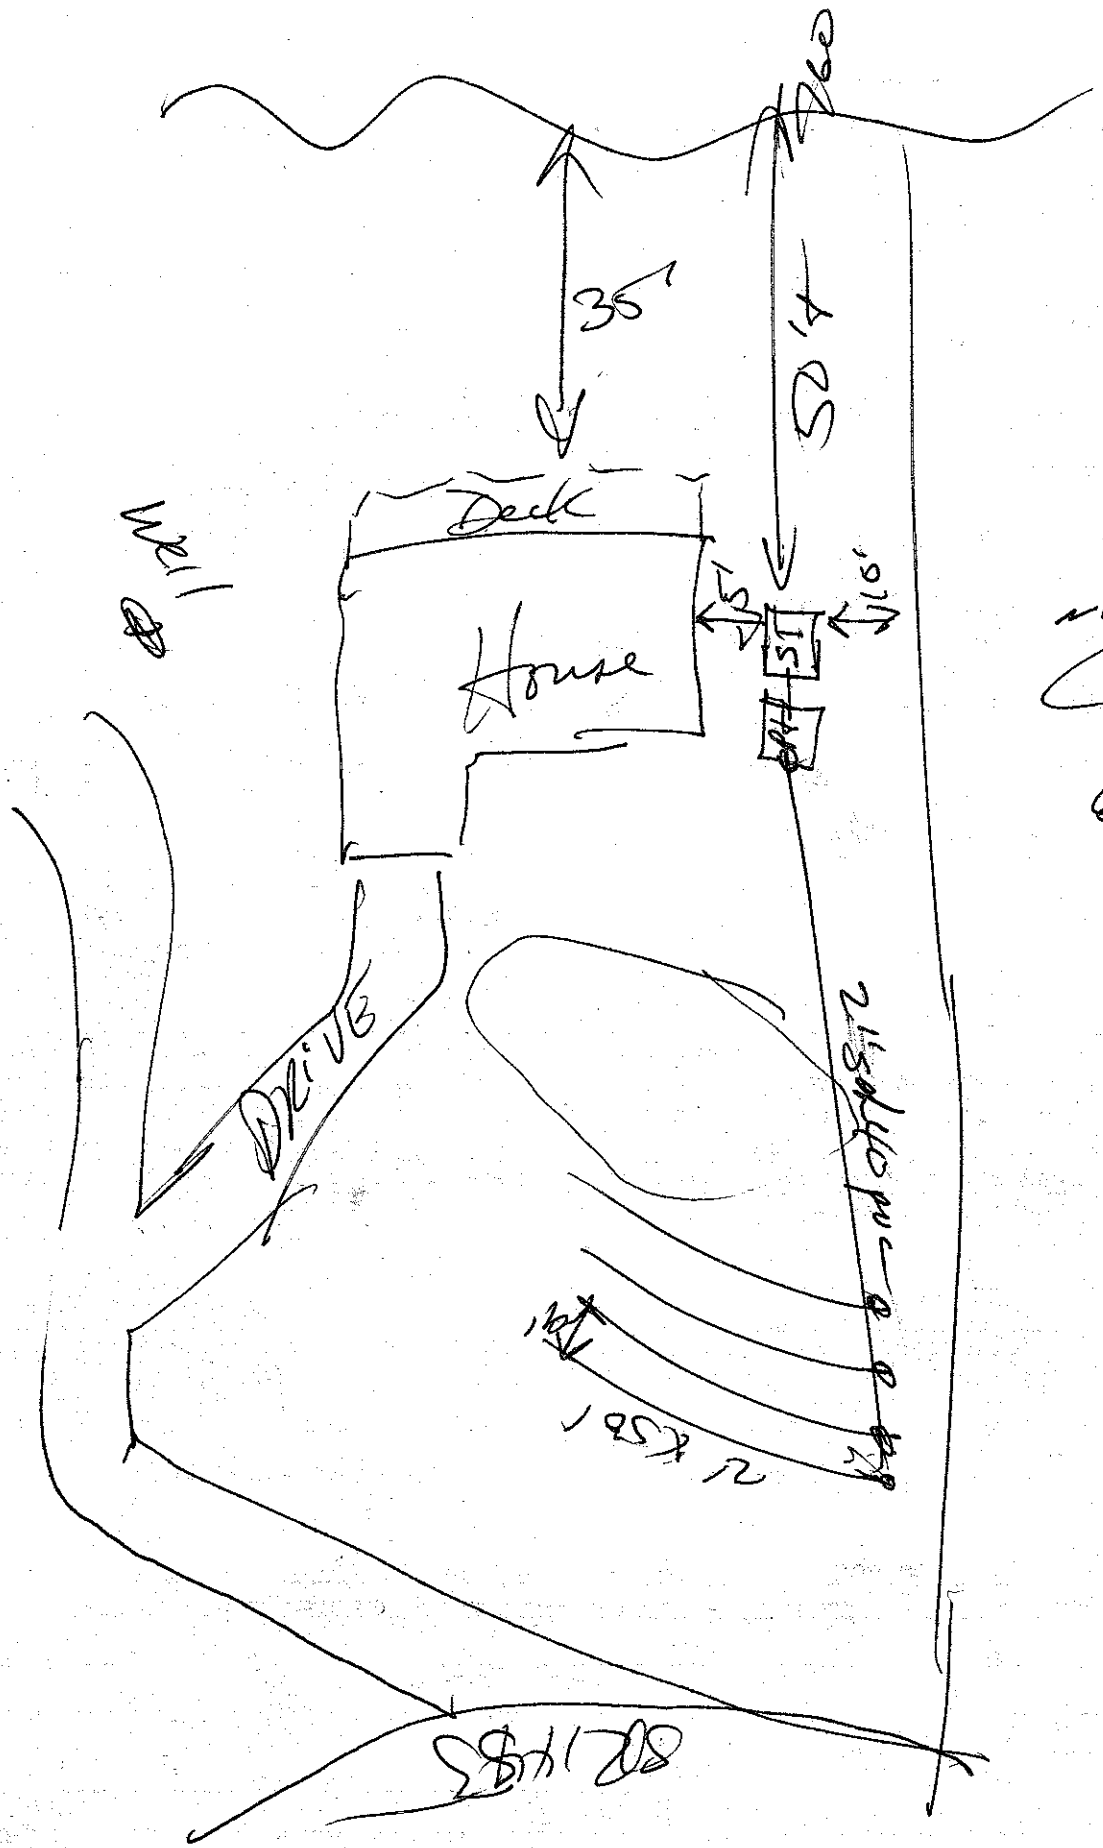
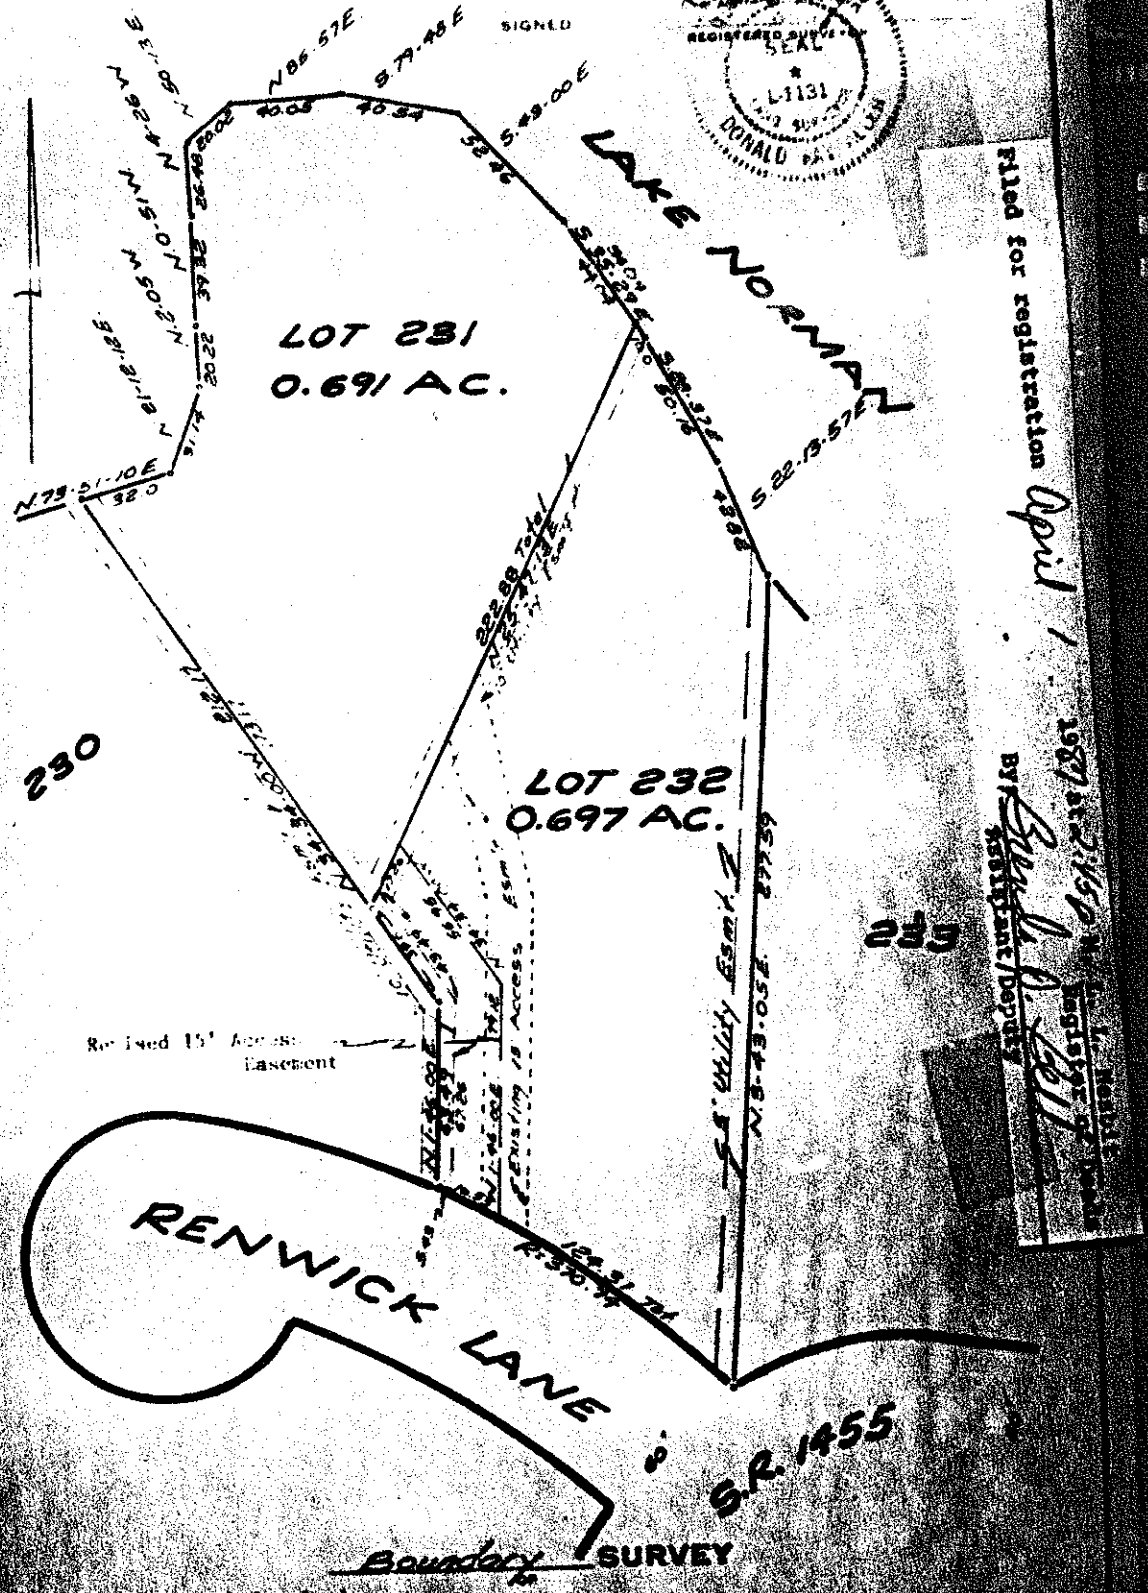

35'
50'
Deck
House
Well
Drive
48 panels
96 holes
~12 panels/station
40 gal/min.
6+6+2
4
18 HDH
3/4 HP
or
1/2 High Head pump

BOOK 746 PAGE 787

THIS IS TO CERTIFY THAT ON THE 30 DAY OF March 19[illegible] I SURVEYED THE PROPERTY SHOWN ON THIS PLAT AND THAT THE TITLE LINES AND THE WALLS OF THE BUILDINGS IF ANY ARE SHOWN HEREON

SIGNED

REGISTERED SURVEYOR SEAL L-1131 DONALD R. MILLER



Boundary SURVEY

Scale: No Field Work Involved

Revision of Access Easement

Scale 1:50 Davidson Twp, Iredell Co, N.C.

THE PROPERTY OF Dale Trivette

Filed for registration April 1, 1982 at 2:50 P.M. and recorded in Book 746 Page 787

BY Shirley R. Bell Assistant/Deputy Register of Deeds