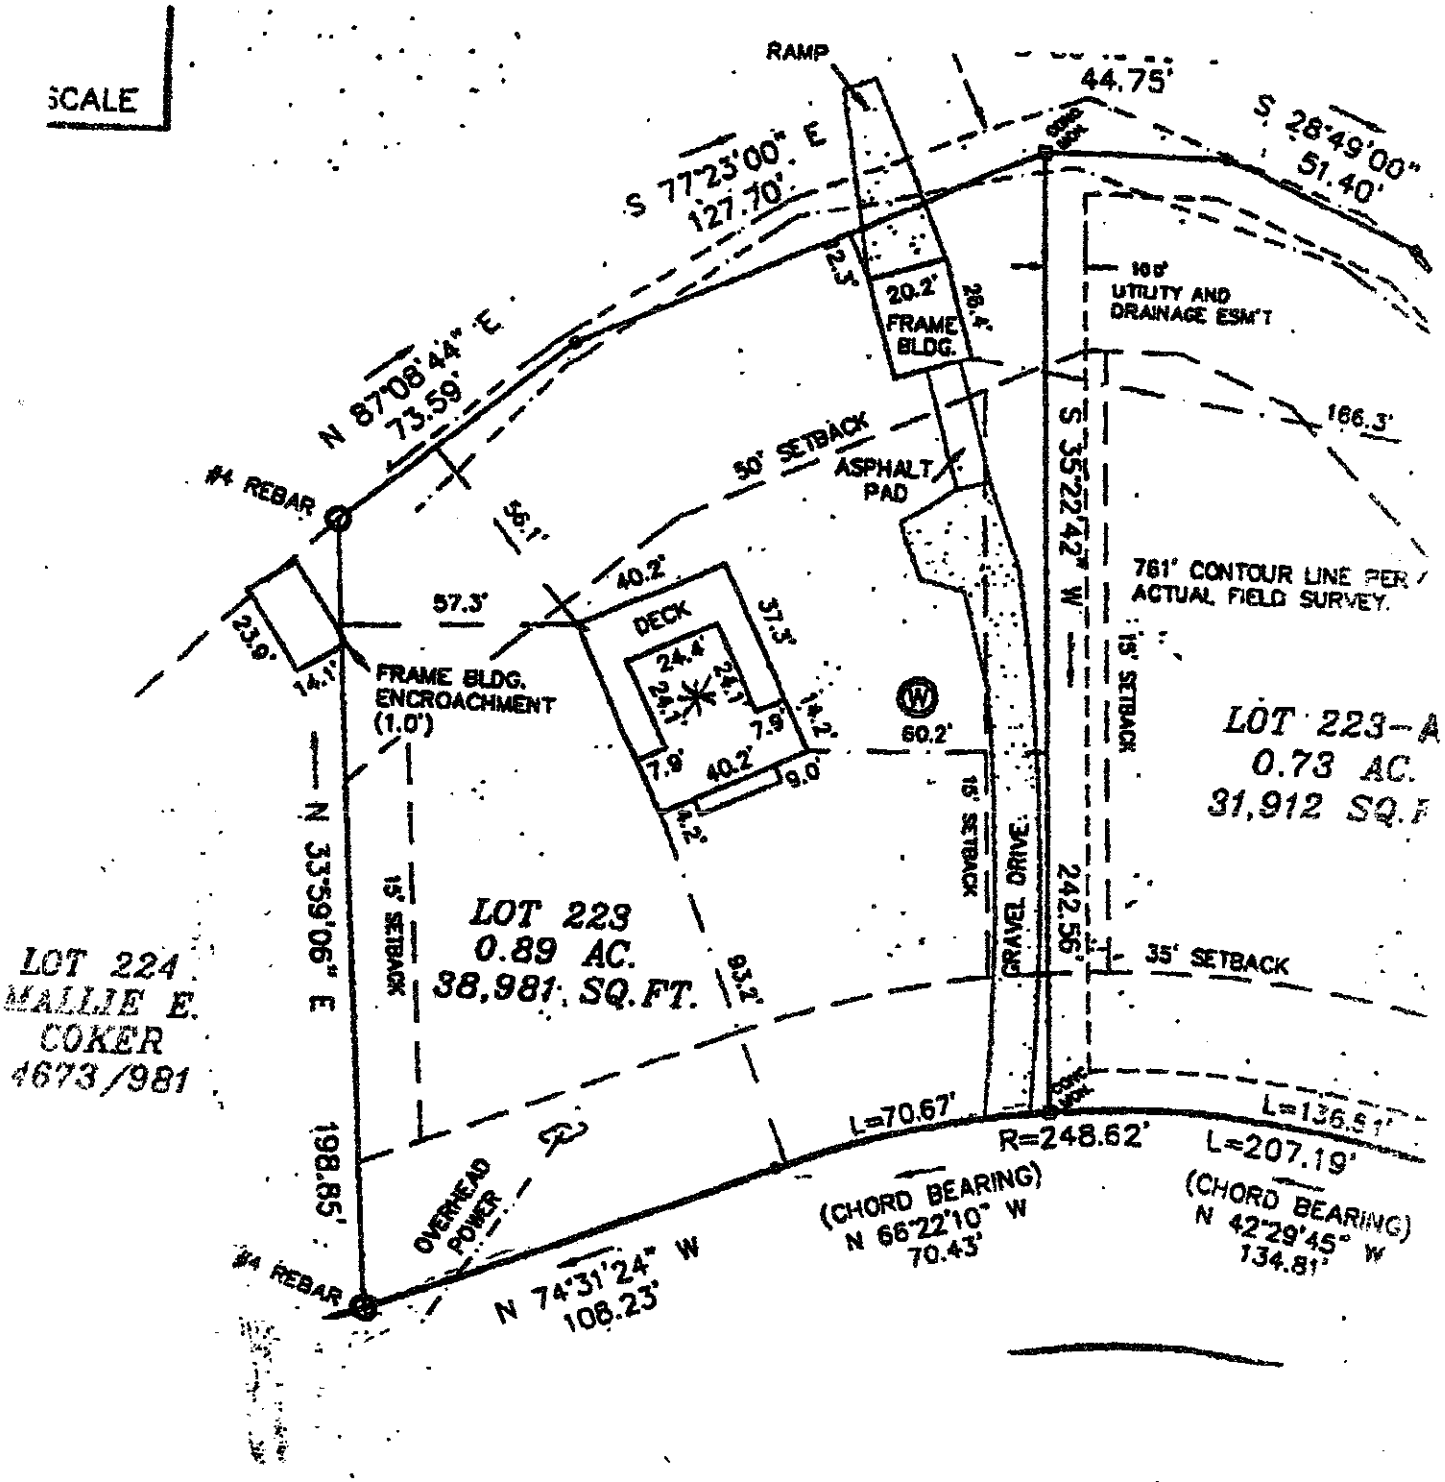


*Note: Structure shown on this map was previous to the one on site now. See attached site plan.