
McCULLOCH - 158 BALMORAL
MOORESVILLE

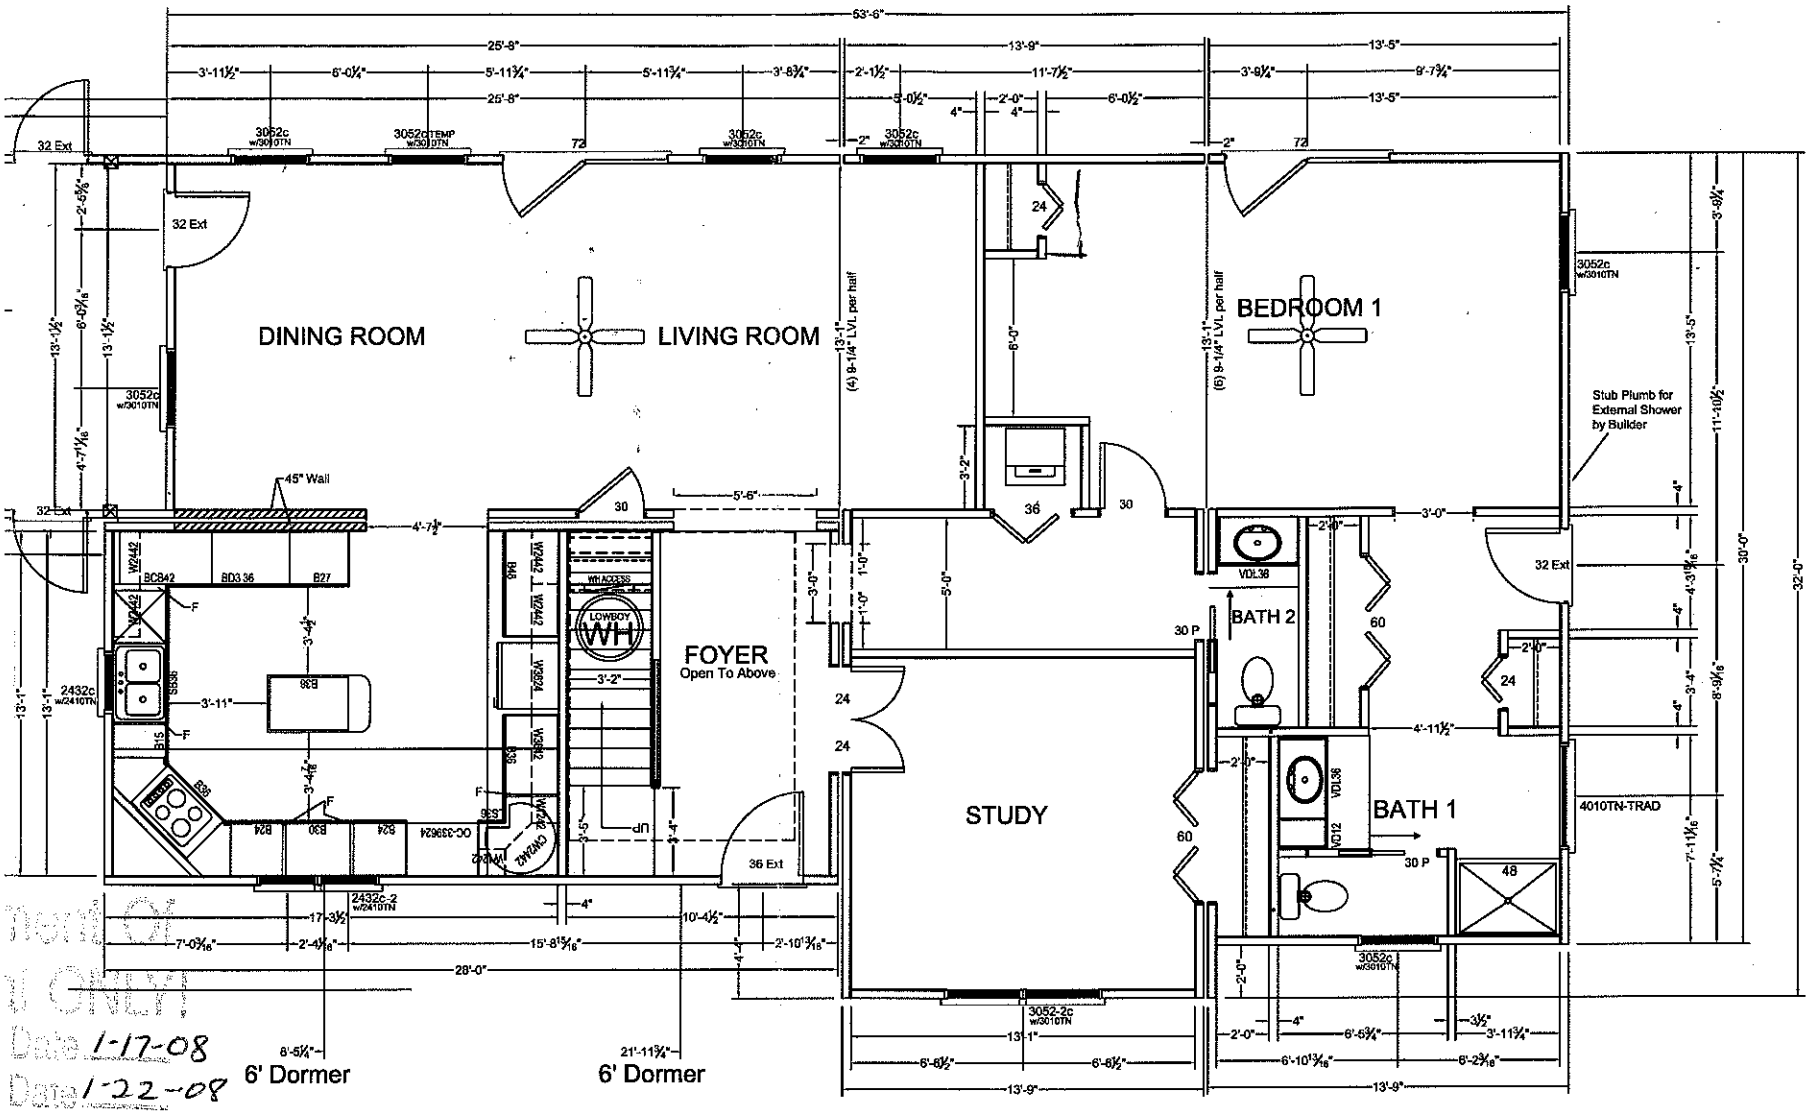

Dept Of Planning
Date 1-17-08
Date 1-22-08

4 MODULES / 4 LINE MOVES
1632 FIRST FLOOR SQ FT

1 2 3 4
0 5 10 15

NOTES:
1. IT IS THE BUILDERS RESPONSIBILITY TO CONFIRM WITH THE SALES REPRESENTATIVE THAT ALL INFORMATION SHOWN ON THE PLANS HAS BEEN INCULDED ON THE SALES ORDER. *THE SALES ORDER IS THE FINAL CONTRACT.*
2. PHONE,TV,RECESSED LIGHTS AND ANYOTHER SPECIFIC ITEM ON THE SALES ORDER MUST BE LOCATED ON A SIGNED FLOORPLAN. ITEMS NOT LOCATED IN THIS MANNER WILL BE PLACED UNDER THE DISCRETION OF ENGINEERING.
3. MATERIALS TO FINISH THE MARRIAGE WALL WILL BE SHIPPED LOOSE INSIDE THE UNIT(S). THE INSTALLATION WILL BE THE RESPONSIBILITY OF THE BUILDER. THESE ITEMS INCLUDE, BUT ARE NOT LIMITED TO DOORS, JAMBS, CASINGS, TRIM, SHEETROCK

REVISIONS		
DATE	REVISION	BY
12/13/7	ReDraw per Request & Jane	LNF

HandCrafted Homes

101 Eastern Minerals Road, Henderson, N.C. 27537
Phone: 252-436-0001 Fax: 252-430-6662

MODEL:	BUILDER:	FILENAME:	SERIAL NUMBER:	PAGE:
CST CAPE	DISTINCTIVE HSG	P-27-68	SN	FLOORPLAN SHEET 1 03.1
DRAWN BY:	DATE:	SCALE:		
LNF	12/7/07	3/16" = 1'-0"		