
FROM : CAROLINA SURVEYORS, INC. FAX NO. : 704-86-

FAX TO: MARLENE C J.R. P

THIS IS TO CERTIFY THAT ON THE 4TH DAY OF DEC 2002, I SURVE
PROPERTY SHOWN ON THIS PLAT, AND THAT THE TITLE LINES AND THE WELLS OF THE BUIL
ANY, ARE AS SHOWN HEREON.

SIGNED
REGISTERED SURVEYOR

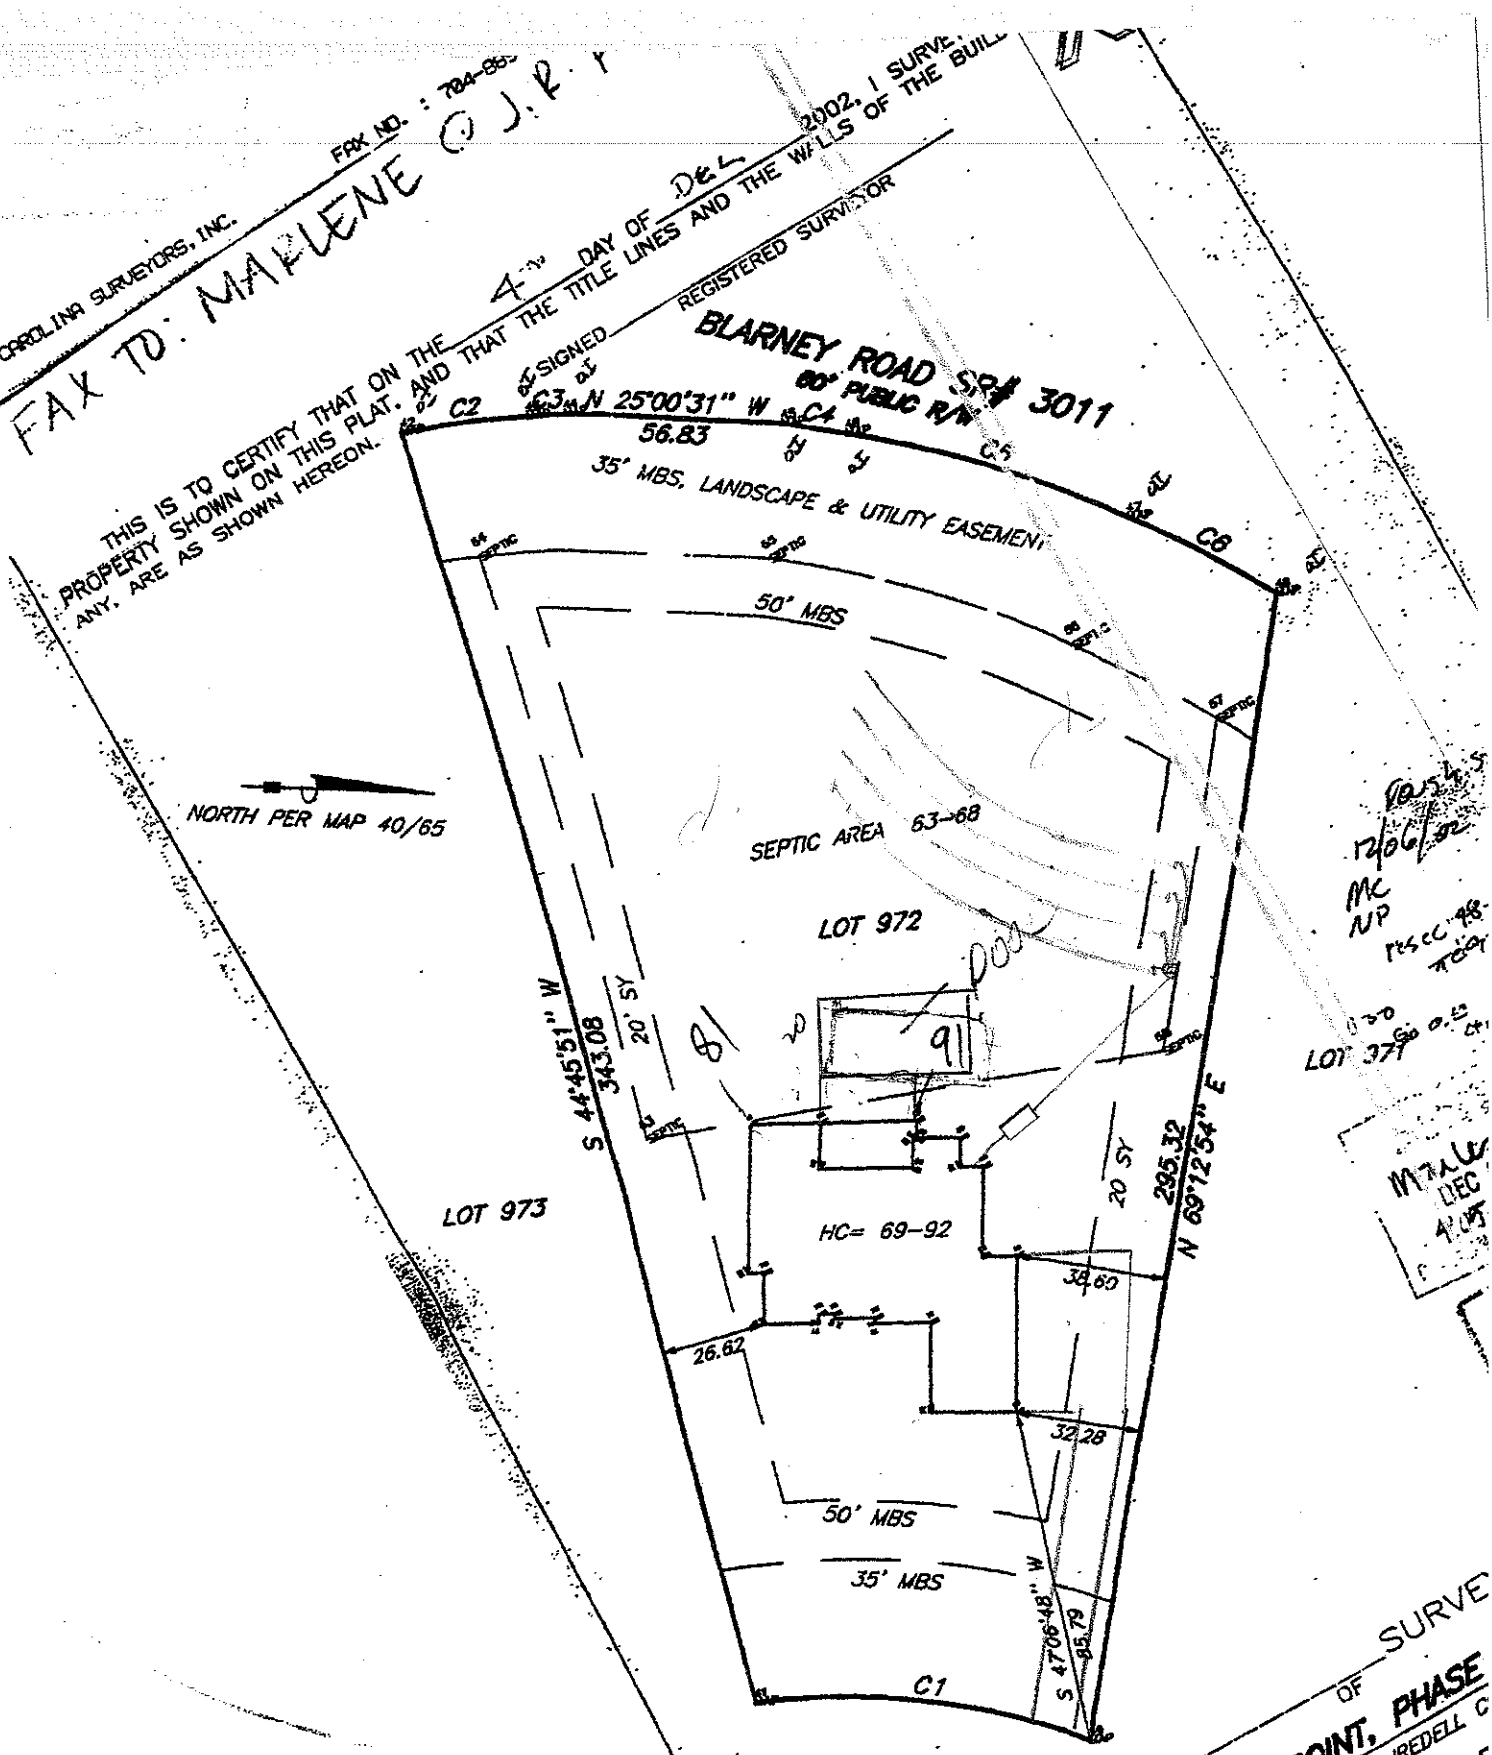

LOT 972 THE POINT, PHASE
DAVIDSON TOWNSHIP, IREDELL C
JOHN R. POORE, BUILD
SURVEYED FOR
RECORDED IN BOOK 40 AT PAGE 65/66 DEED
SCALE 1"=40'
BY
CHECKED BY
FIELD WO