
John R. Poore
BUILDER, INC.
10590 INDEPENDENCE POINTE PARKWAY SUITE 100
MATTHEWS, NORTH CAROLINA 28105

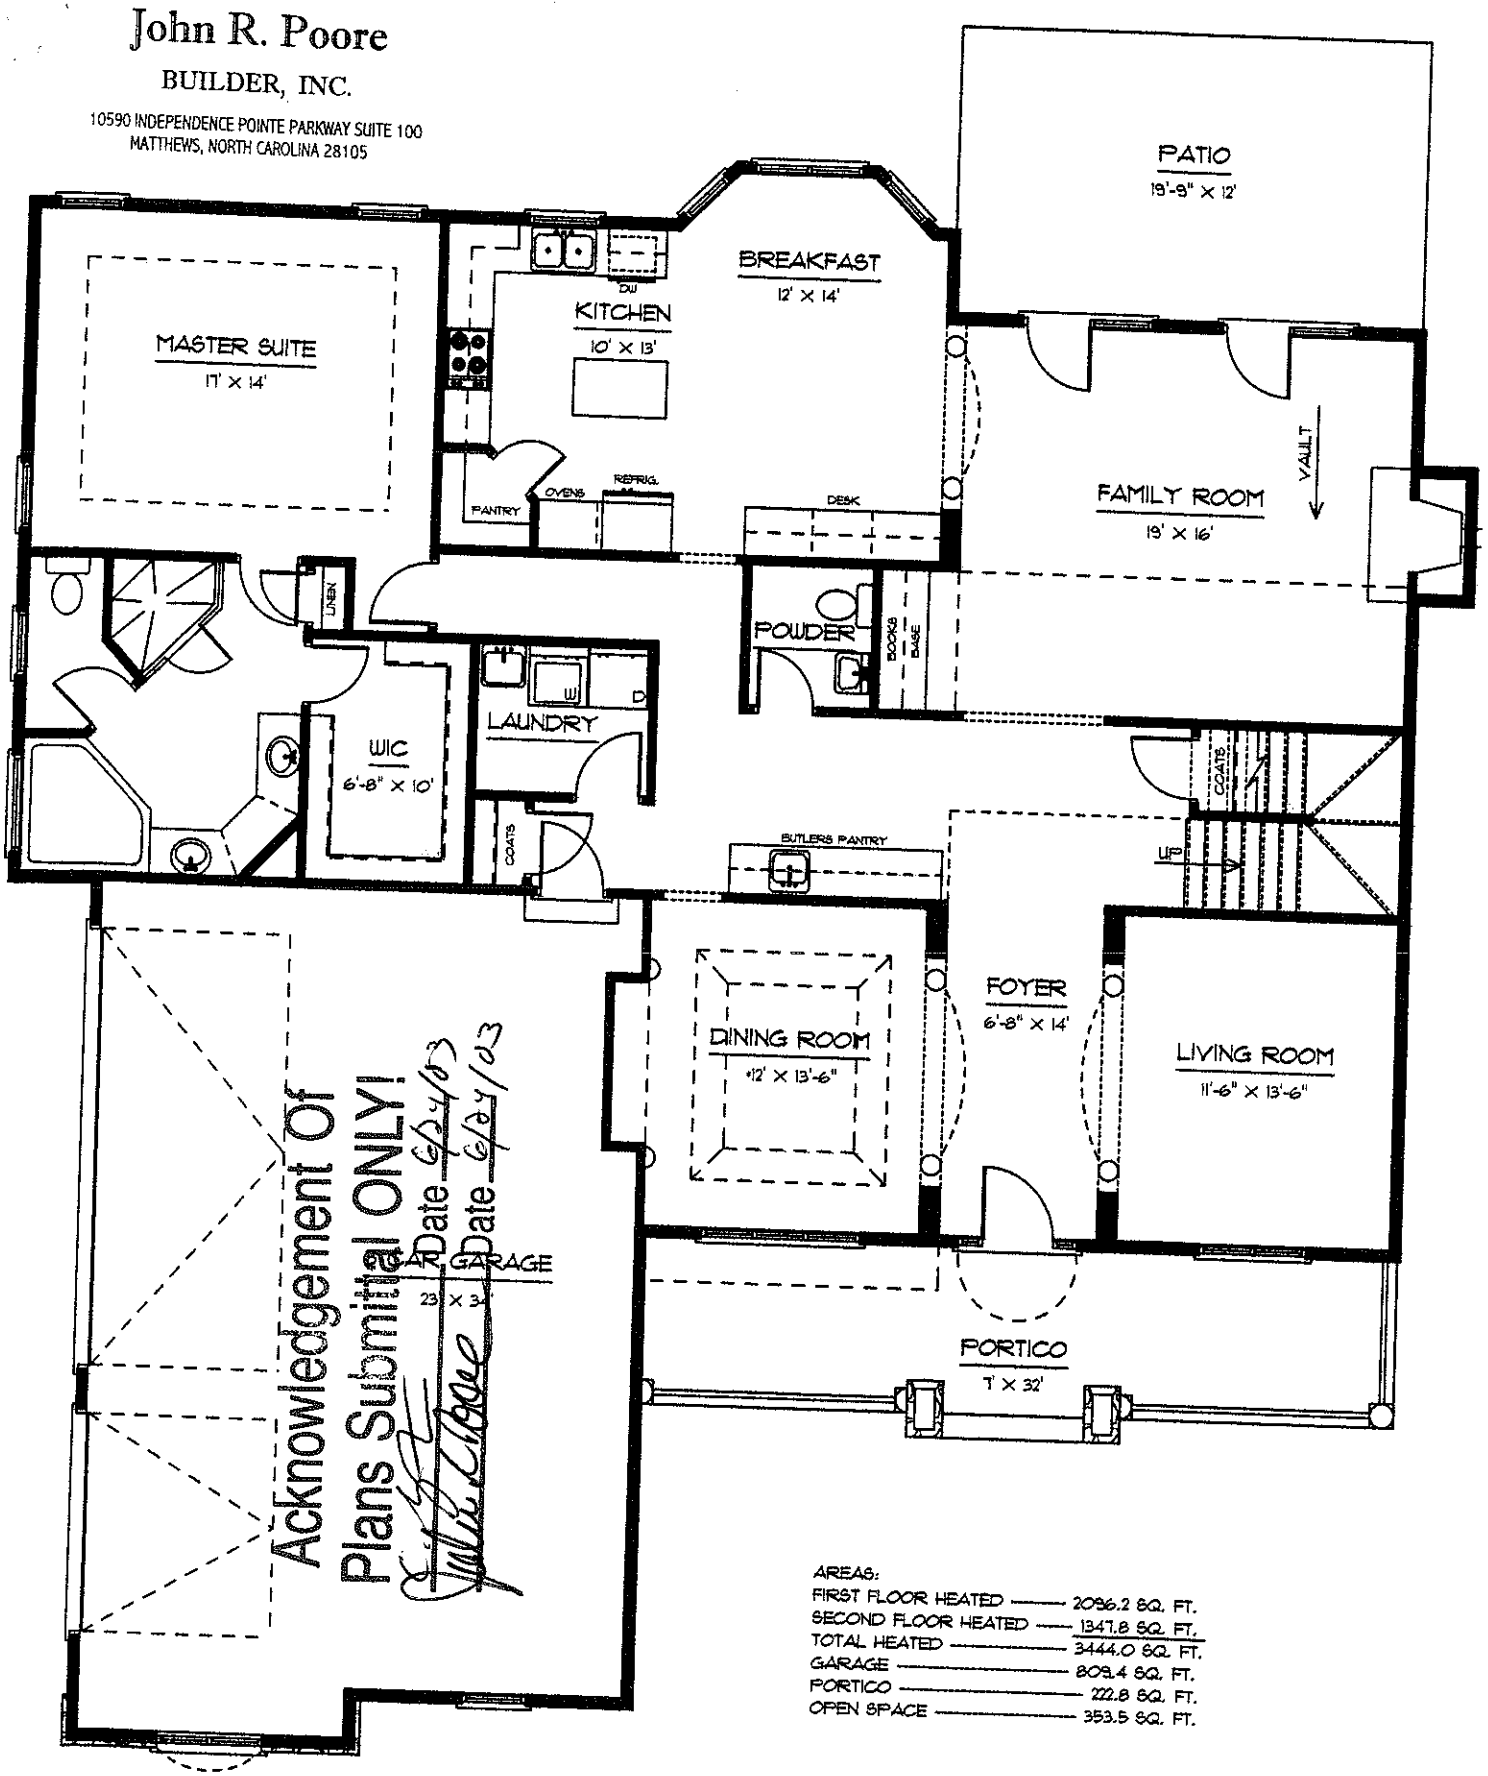


AREAS:


| | |
|---|---|
| FIRST FLOOR HEATED | 2096.2 SQ. FT. |
| SECOND FLOOR HEATED | 1347.8 SQ. FT. |
| TOTAL HEATED | 3444.0 SQ. FT. |
| GARAGE | 809.4 SQ. FT. |
| PORTICO | 222.8 SQ. FT. |
| OPEN SPACE | 353.5 SQ. FT. |

# FIRST FLOOR PLAN

10'-0" CEILING HEIGHT

# LOT 965 AT THE POINT

John R. Poore
BUILDER, INC.
10590 INDEPENDENCE POINTE PARKWAY SUITE 100
MATTHEWS, NORTH CAROLINA 28105

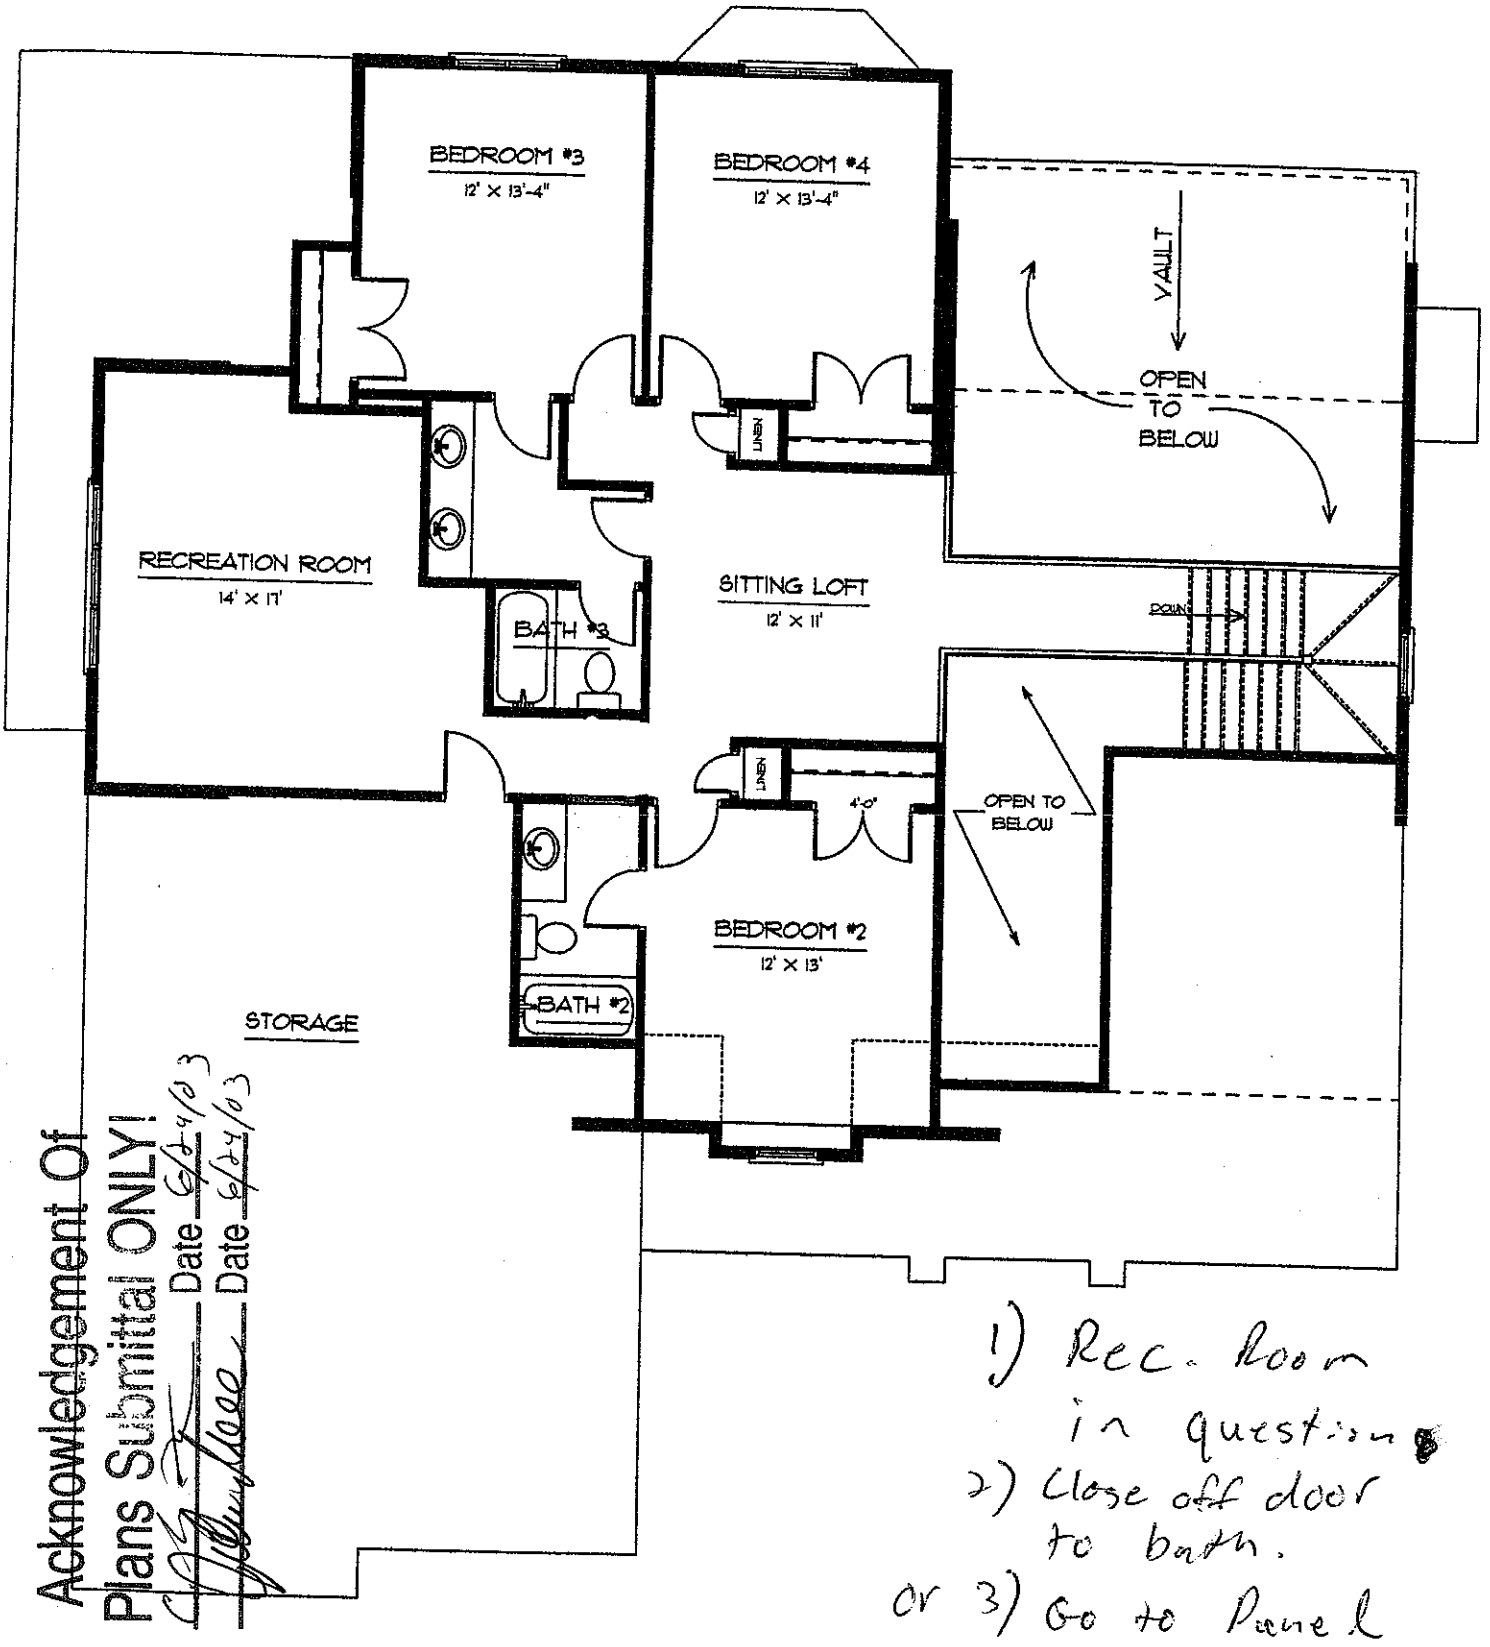


Acknowledgement Of Plans Submittal ONLY!
Date 6/24/03
Date 6/24/03

1) Rec. Room in question
2) Close off door to bath.
or 3) Go to Panel System

SECOND FLOOR PLAN 9'-0" CEILING HEIGHT

LOT 499 AT THE POINT