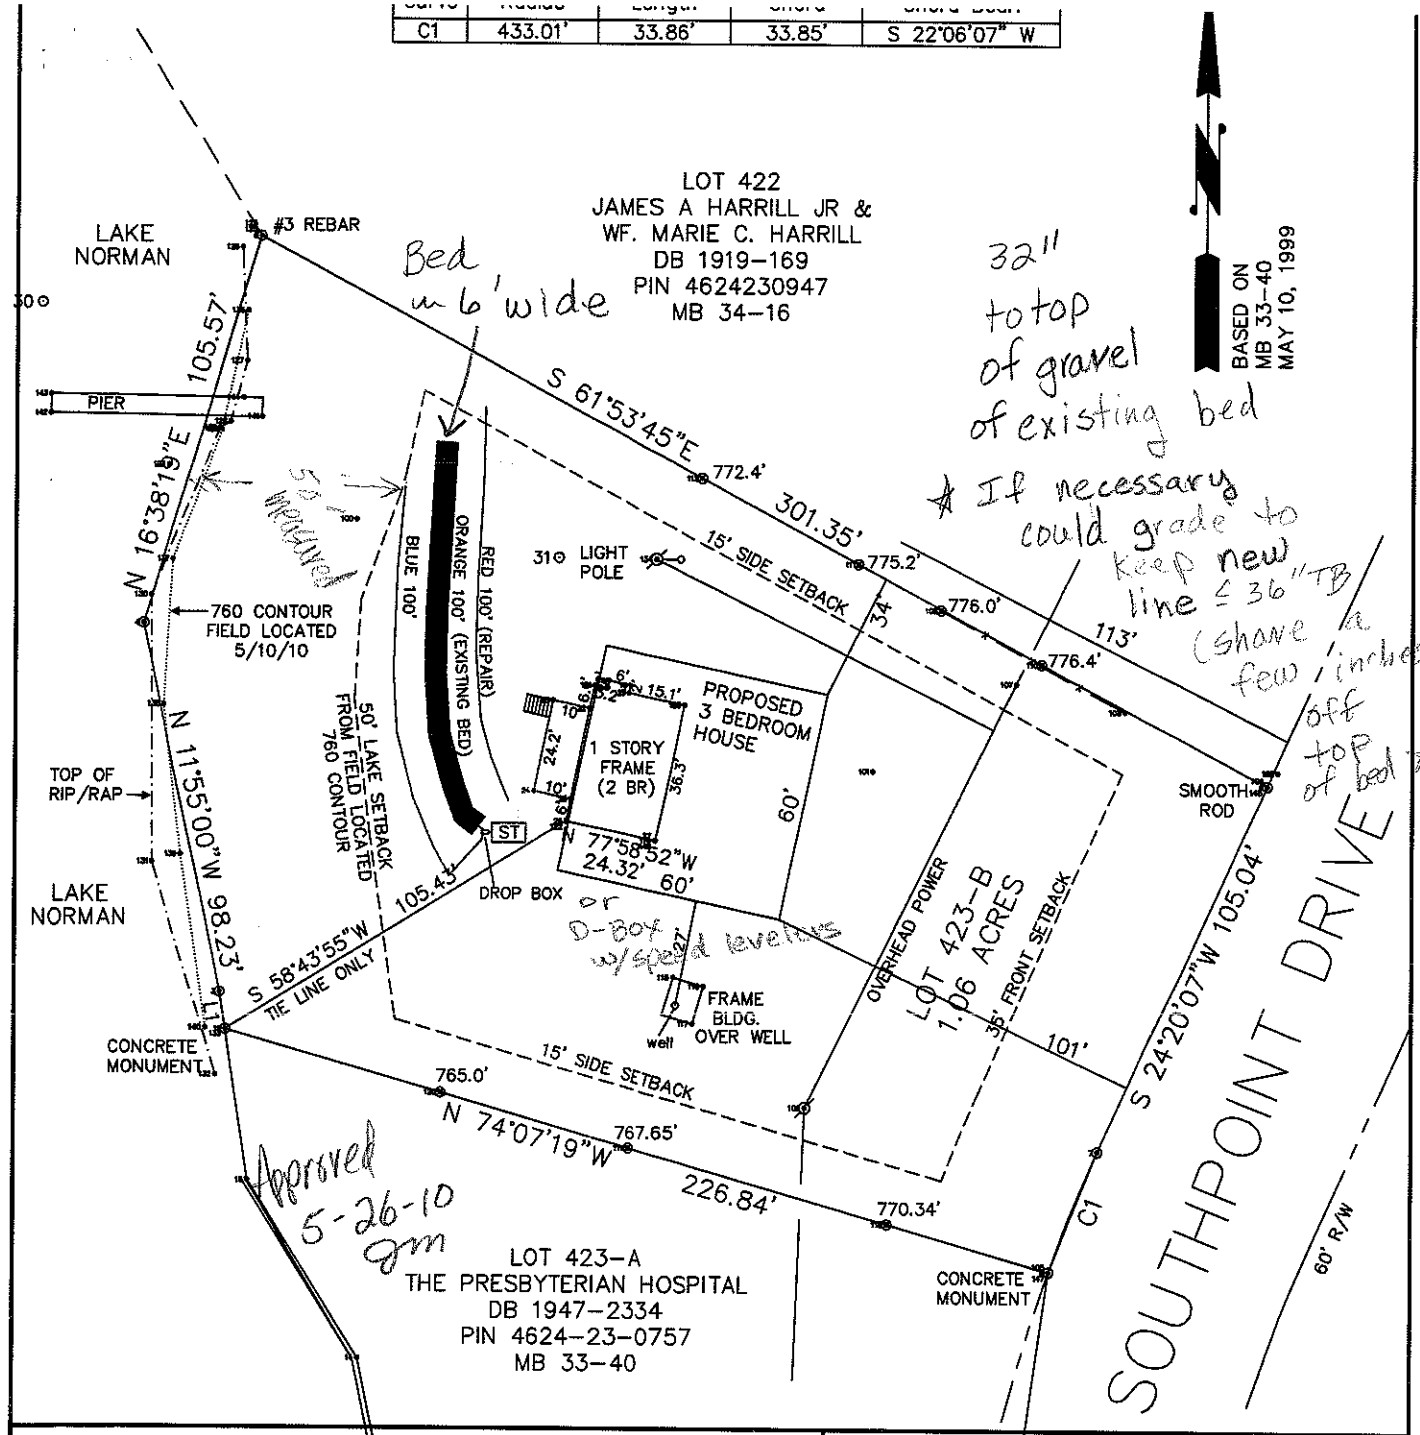


BOUNDARY/PHYSICAL SURVEY

FOR RONNIE THOMPSON

PROPERTY OF THE PRESBYTERIAN HOSPITAL
134 SOUTHPOINT DRIVE
LOT 423-B CRESENT LAND & TIMBER CORP.,SECT. 6,
MAP BOOK 33-40
DEED BOOK 1947-2334 PIN 4624-23-0757
DAVIDSON TOWNSHIP, IREDELL COUNTY
MOORESVILLE, NORTH CAROLINA
MAY 7, 2010

FILE NAME: DAVIS-JOEY-2

50 0 50 100 150
GRAPHIC SCALE - FEET 1"=50'

NOTES:

1. THIS PROPERTY IS LIES ON LAKE NORMAN.
2. AREA DETERMINED BY COORDINATE COMPUTATION.
3. CP DENOTES COMPUTED POINT, NO MONUMENT FOUND OR SET.
4. UNDERGROUND UTILITIES NOT LOCATED AS OF THIS DATE.
5. NO GRID MONUMENTS WITHIN 2000'.

LEGEND:

- PROPERTY LINE
- TIE LINE
- UNSURVEYED LINE
- BACK OF CURB/EDGE OF PVMT.
- SETBACK LINE
- CP COMPUTED POINT
- PP POWER POLE

PYRAMID LAND SURVEYING PA
P.O. BOX 11 DAVIDSON, NORTH CAROLINA
(704)892-4249 RUFUS JACKSON LOVE L-2844