
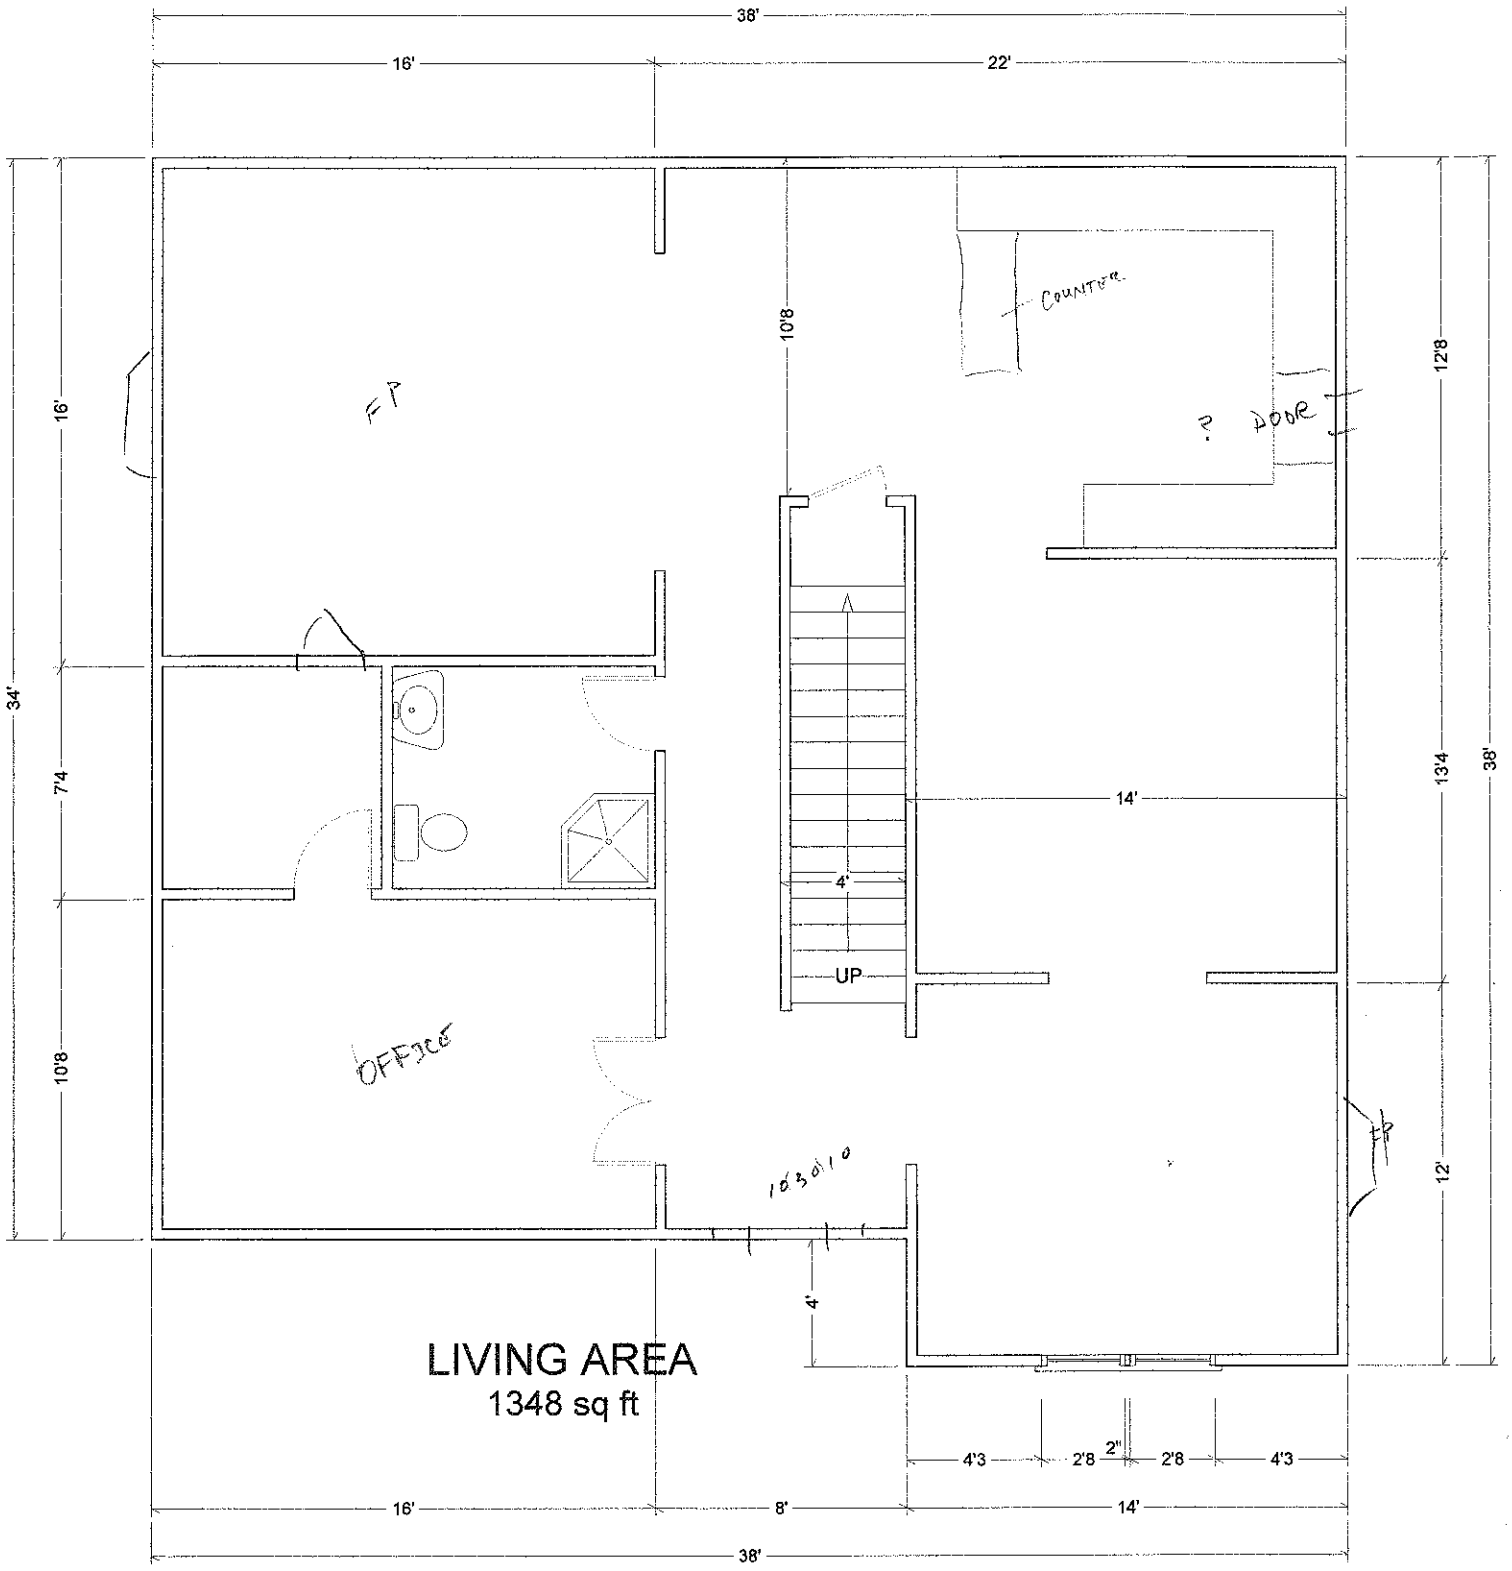


LIVING AREA
1348 sq ft

FAX 818 542 9866
CELL 818 415 0291

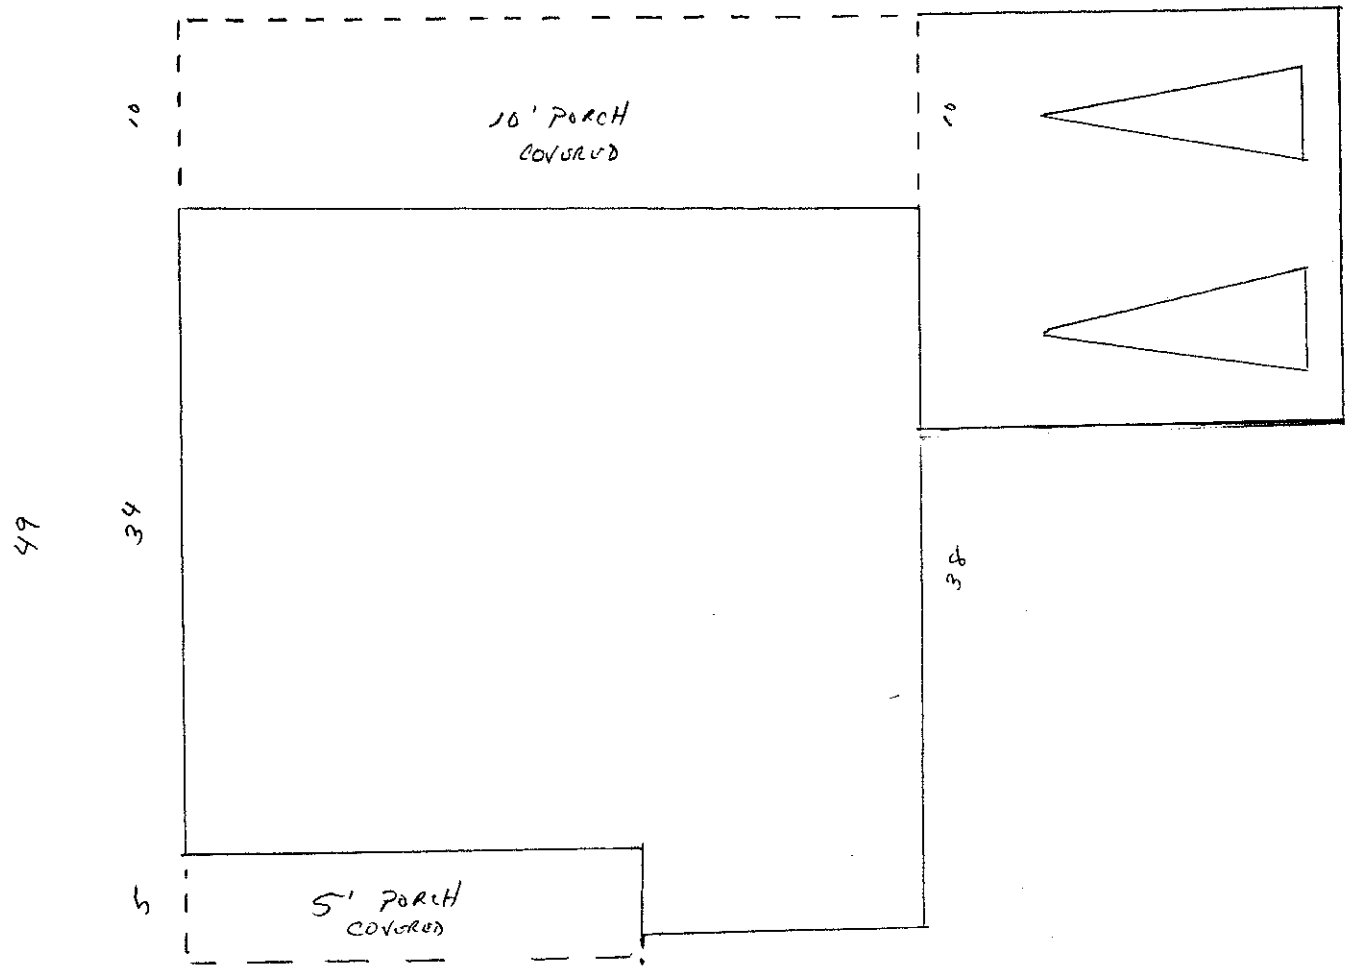

HOUSE WILL LOOK LIKE YOUR PICTURE ONLY GARAGE WILL SET BACK A GOOD BIT MORE