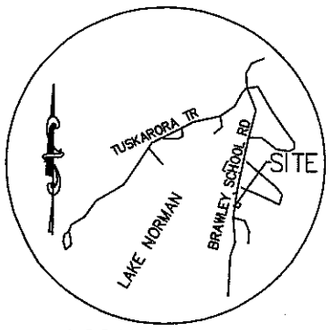


LOCATION MAP
NOT TO SCALE


CRAIG L. LONG P.L.S.
132 KEEL CT.
MOORESVILLE, N.C. 28117
(704) 799-2292

NORTH CAROLINA PROFESSIONAL SEAL L-2993 LAND SURVEYOR CRAIG L. LONG

LEGEND

- #4 REBAR SET
- #4 REBAR FOUND
- POWER POLE

NOTES:
1. NO NCGS MONUMENT FOUND WITHIN 2000'
2. PROPERTY MAY BE SUBJECT TO OTHER COVENANTS, RESTRICTIONS, EASEMENTS OR RIGHTS-OF-WAY THAT MAY BE OF RECORD.

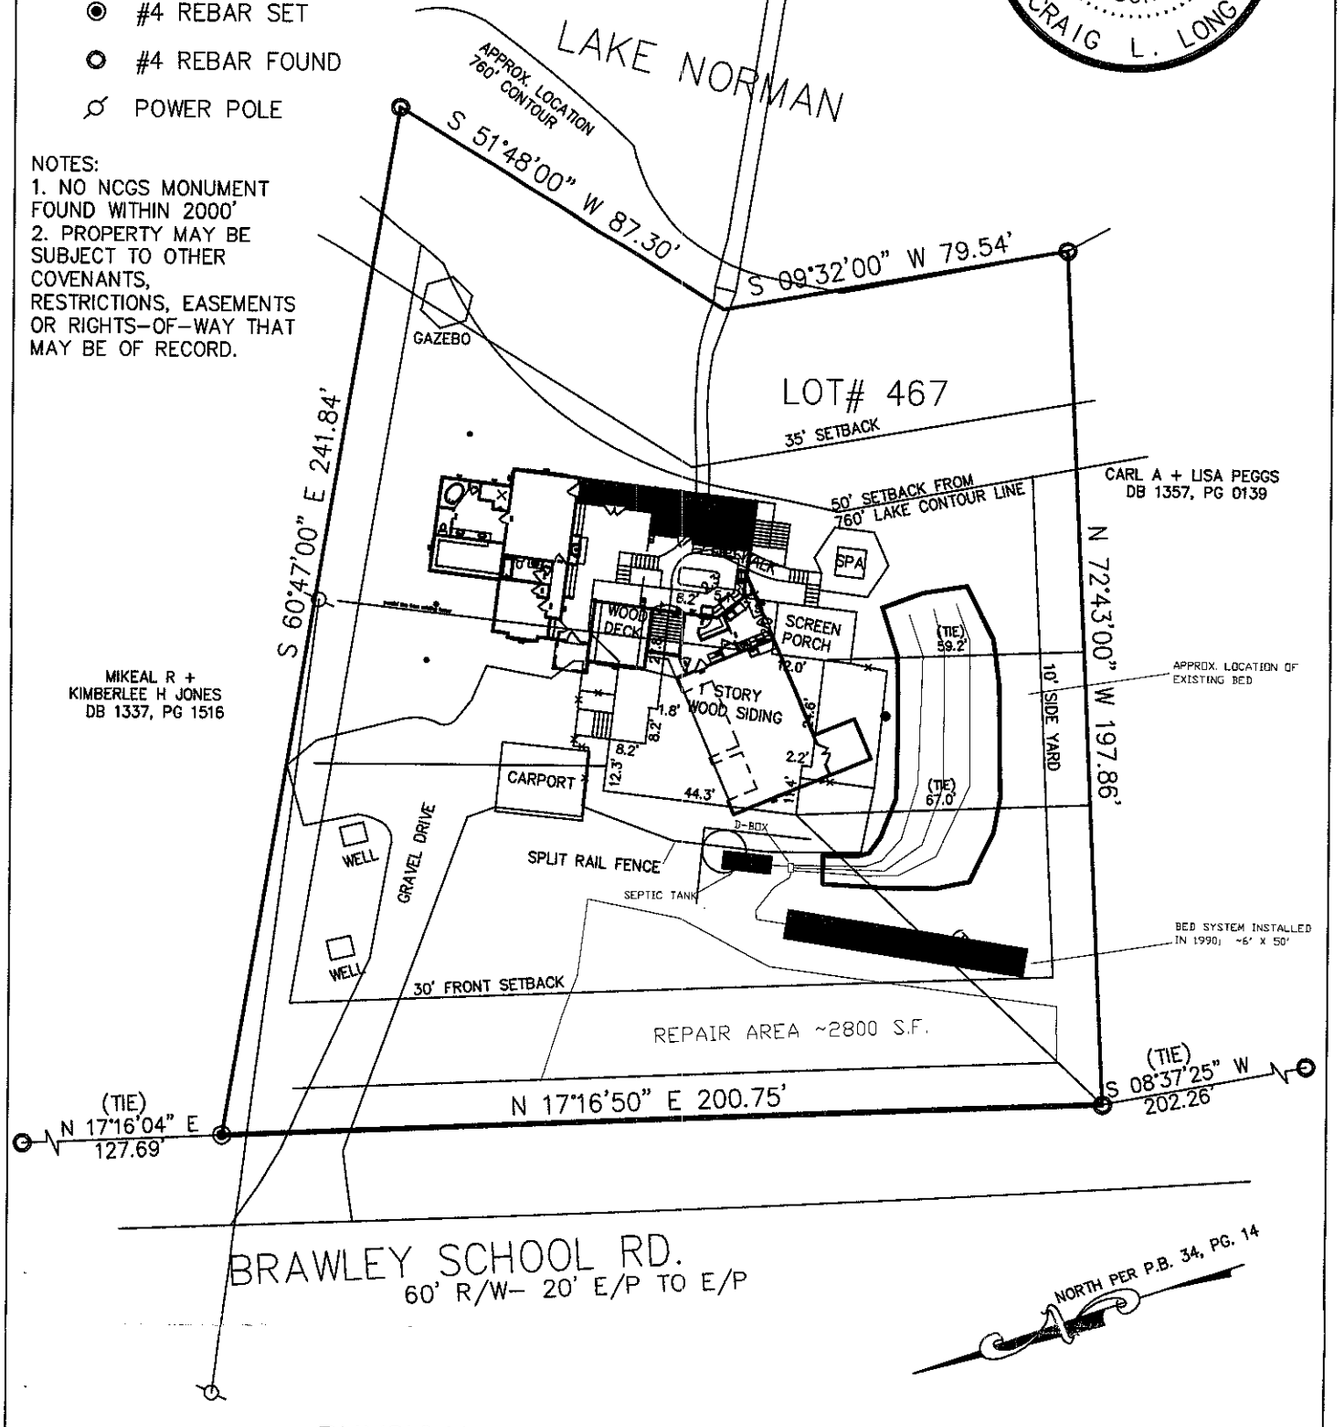

PHYSICAL SURVEY OF
LOT# 467 of CRESCENT LAND AND TIMBER RECREATION LOTS, SECTION 6

PROPERTY OF PATRICIA M. KREJCI

SCALE: 1"= 40' DAVIDSON TWP, IREDELL CO., NC DATE: 8/19/04

AS RECORDED IN: P.B. 34, PG 14 PIN# 4624236891

2575 BRAWLEY SCHOOL RD. EOC >=1:10,000