
Carrington

Plan #: 1151F-L-01-2M

Elevation "A"

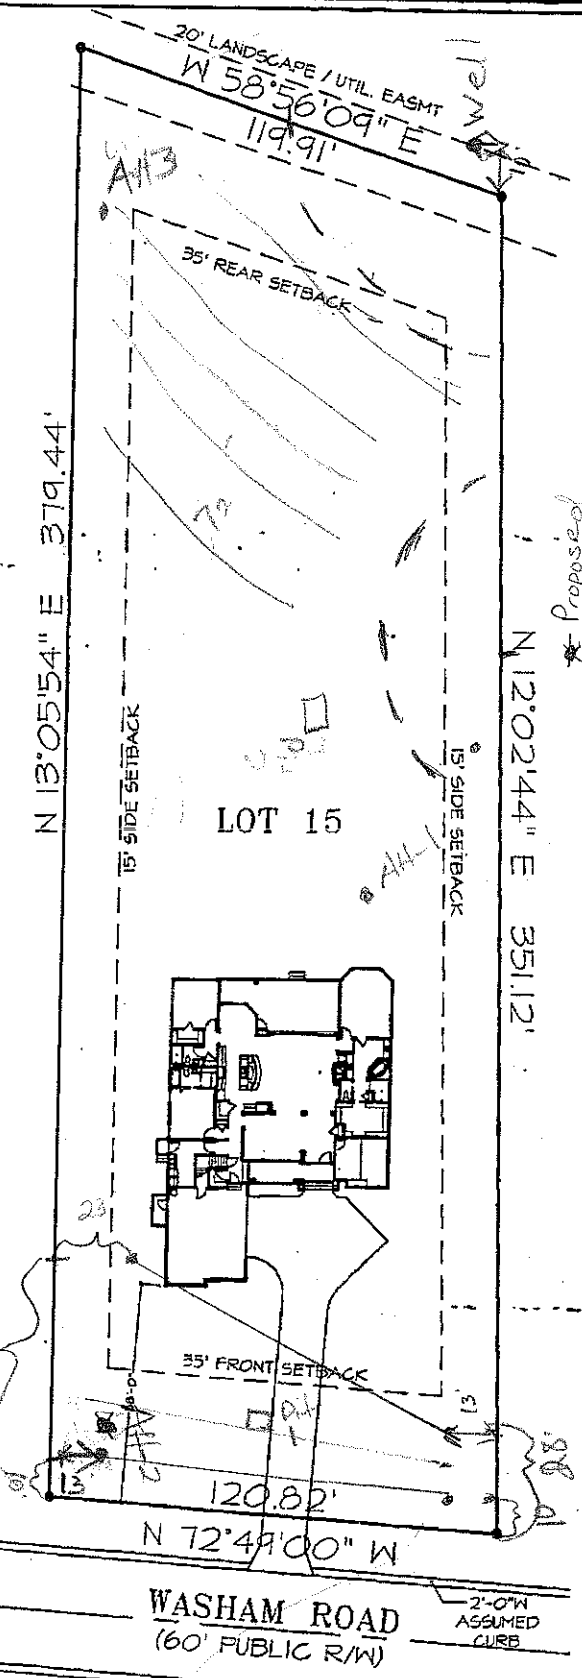

LOT AREAS:		
HOUSE	3,565	SQ. FT.
DRIVEWAY (TO PROPERTY LINE)	1,444	SQ. FT.
WALKWAY	N/A	SQ. FT.
PADS / PLANTERS / WALLS	50	SQ. FT.
PERVIOUS	37,407	SQ. FT.
TOTAL	42,166	SQ. FT.

TOTAL DRIVE WAY (APPROXIMATE)	1,645 SQ. FT.

SEE SHT 5 FOR BREAKDOWN OF HOUSE SQUARE FOOTAGE

SCALE: 1" = 50'

A Custom Residence for:

Mr. and Mrs. Rotchstein

Note: Plan information is conceptual only. Certain items may be changed at production stage. Clouded areas modified to accommodate change requests.

Franchise:	#98 Bluefield Builders, LLC
File # :	Rotchstein-LF-B
Drawn By:	MDG
Date:	February 20, 2013


Lot 15
Washam Circle

Arthur Rutenberg Homes

Berkeley

Plan #: 1132F-L-02-3S

Elevation "B"

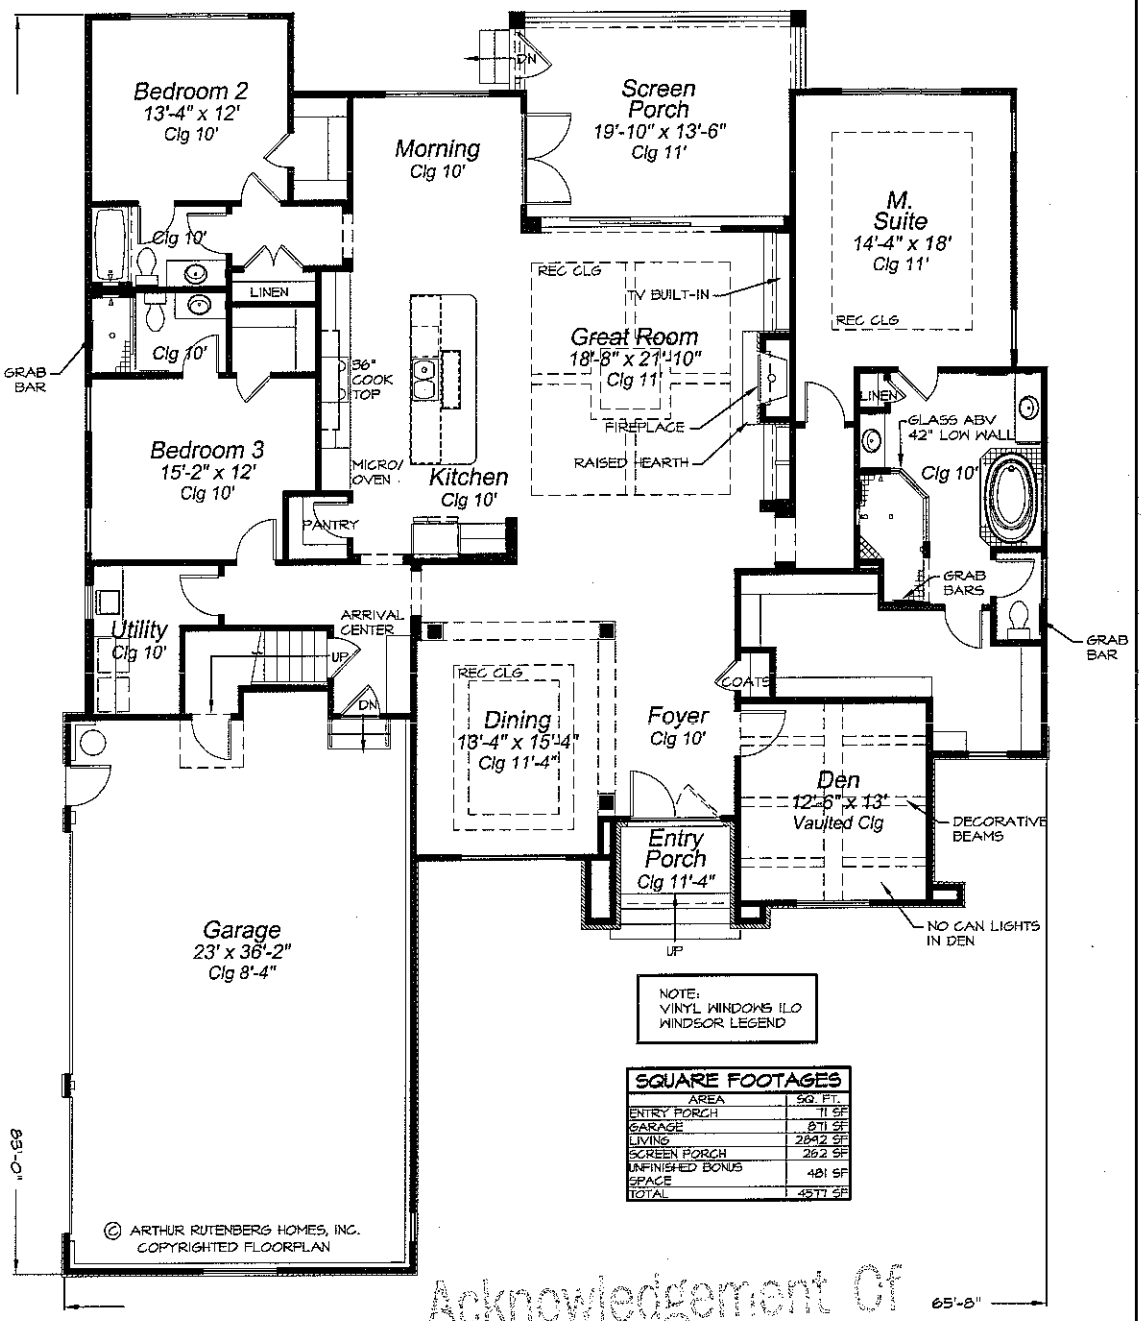

NOTE:
VINYL WINDOWS ILO
WINDSOR LEGEND

SQUARE FOOTAGES	
AREA	SQ. FT.
ENTRY PORCH	11 SF
GARAGE	871 SF
LIVING	2842 SF
SCREEN PORCH	262 SF
UNFINISHED BONUS SPACE	481 SF
TOTAL	4577 SF

MEASUREMENT IN FEET

0 5 10 15 20 25 30 35 40 45 50 55 60 65 70 75

Acknowledgement Of Plans Submittal Only

Date 4/15/13

Date 4/16/13

A Custom Residence for:

Mr. and Mrs. Rotchstein

Note: Plan information is conceptual only. Certain items may be changed at production stage. Clouded areas modified to accommodate change requests.

Franchise:	#98 Bluefield Builders, LLC
File # :	Rotchstein-C2
Drawn By:	DES
Date:	March 7, 2013


Lot 15
Washam Circle

Arthur Rutenberg Homes

Berkeley

Plan #: 1132F-L-02-3S

Elevation "B"

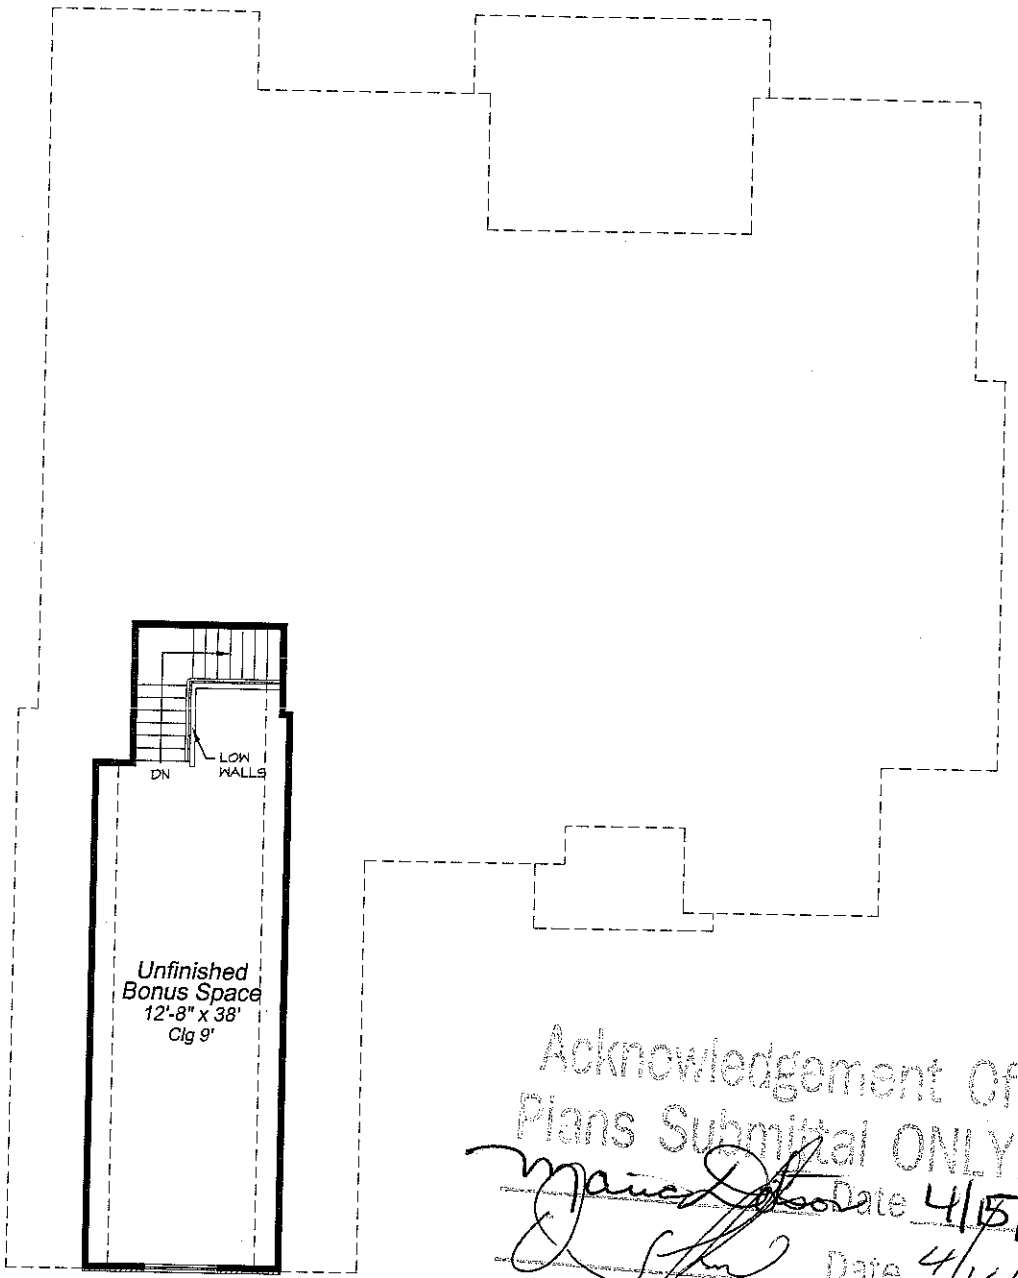

Acknowledgement Of Plans Submittal ONLY!

Date 4/15/13

Date 4/16/13

MEASUREMENT IN FEET

0 5 10 15 20 25 30 35 40 45 50 55 60 65 70 75

A Custom Residence for:

Mr. and Mrs. Rotchstein

Note: Plan information is conceptual only. Certain items may be changed at production stage. Clouded areas modified to accommodate change requests.

Franchise:	*#98 Bluefield Builders, LLC*
File # :	*Rotchstein-C2*
Drawn By:	*DES*
Date:	*March 7, 2013*

Lot 15
Washam Circle

Arthur Rutenberg Homes