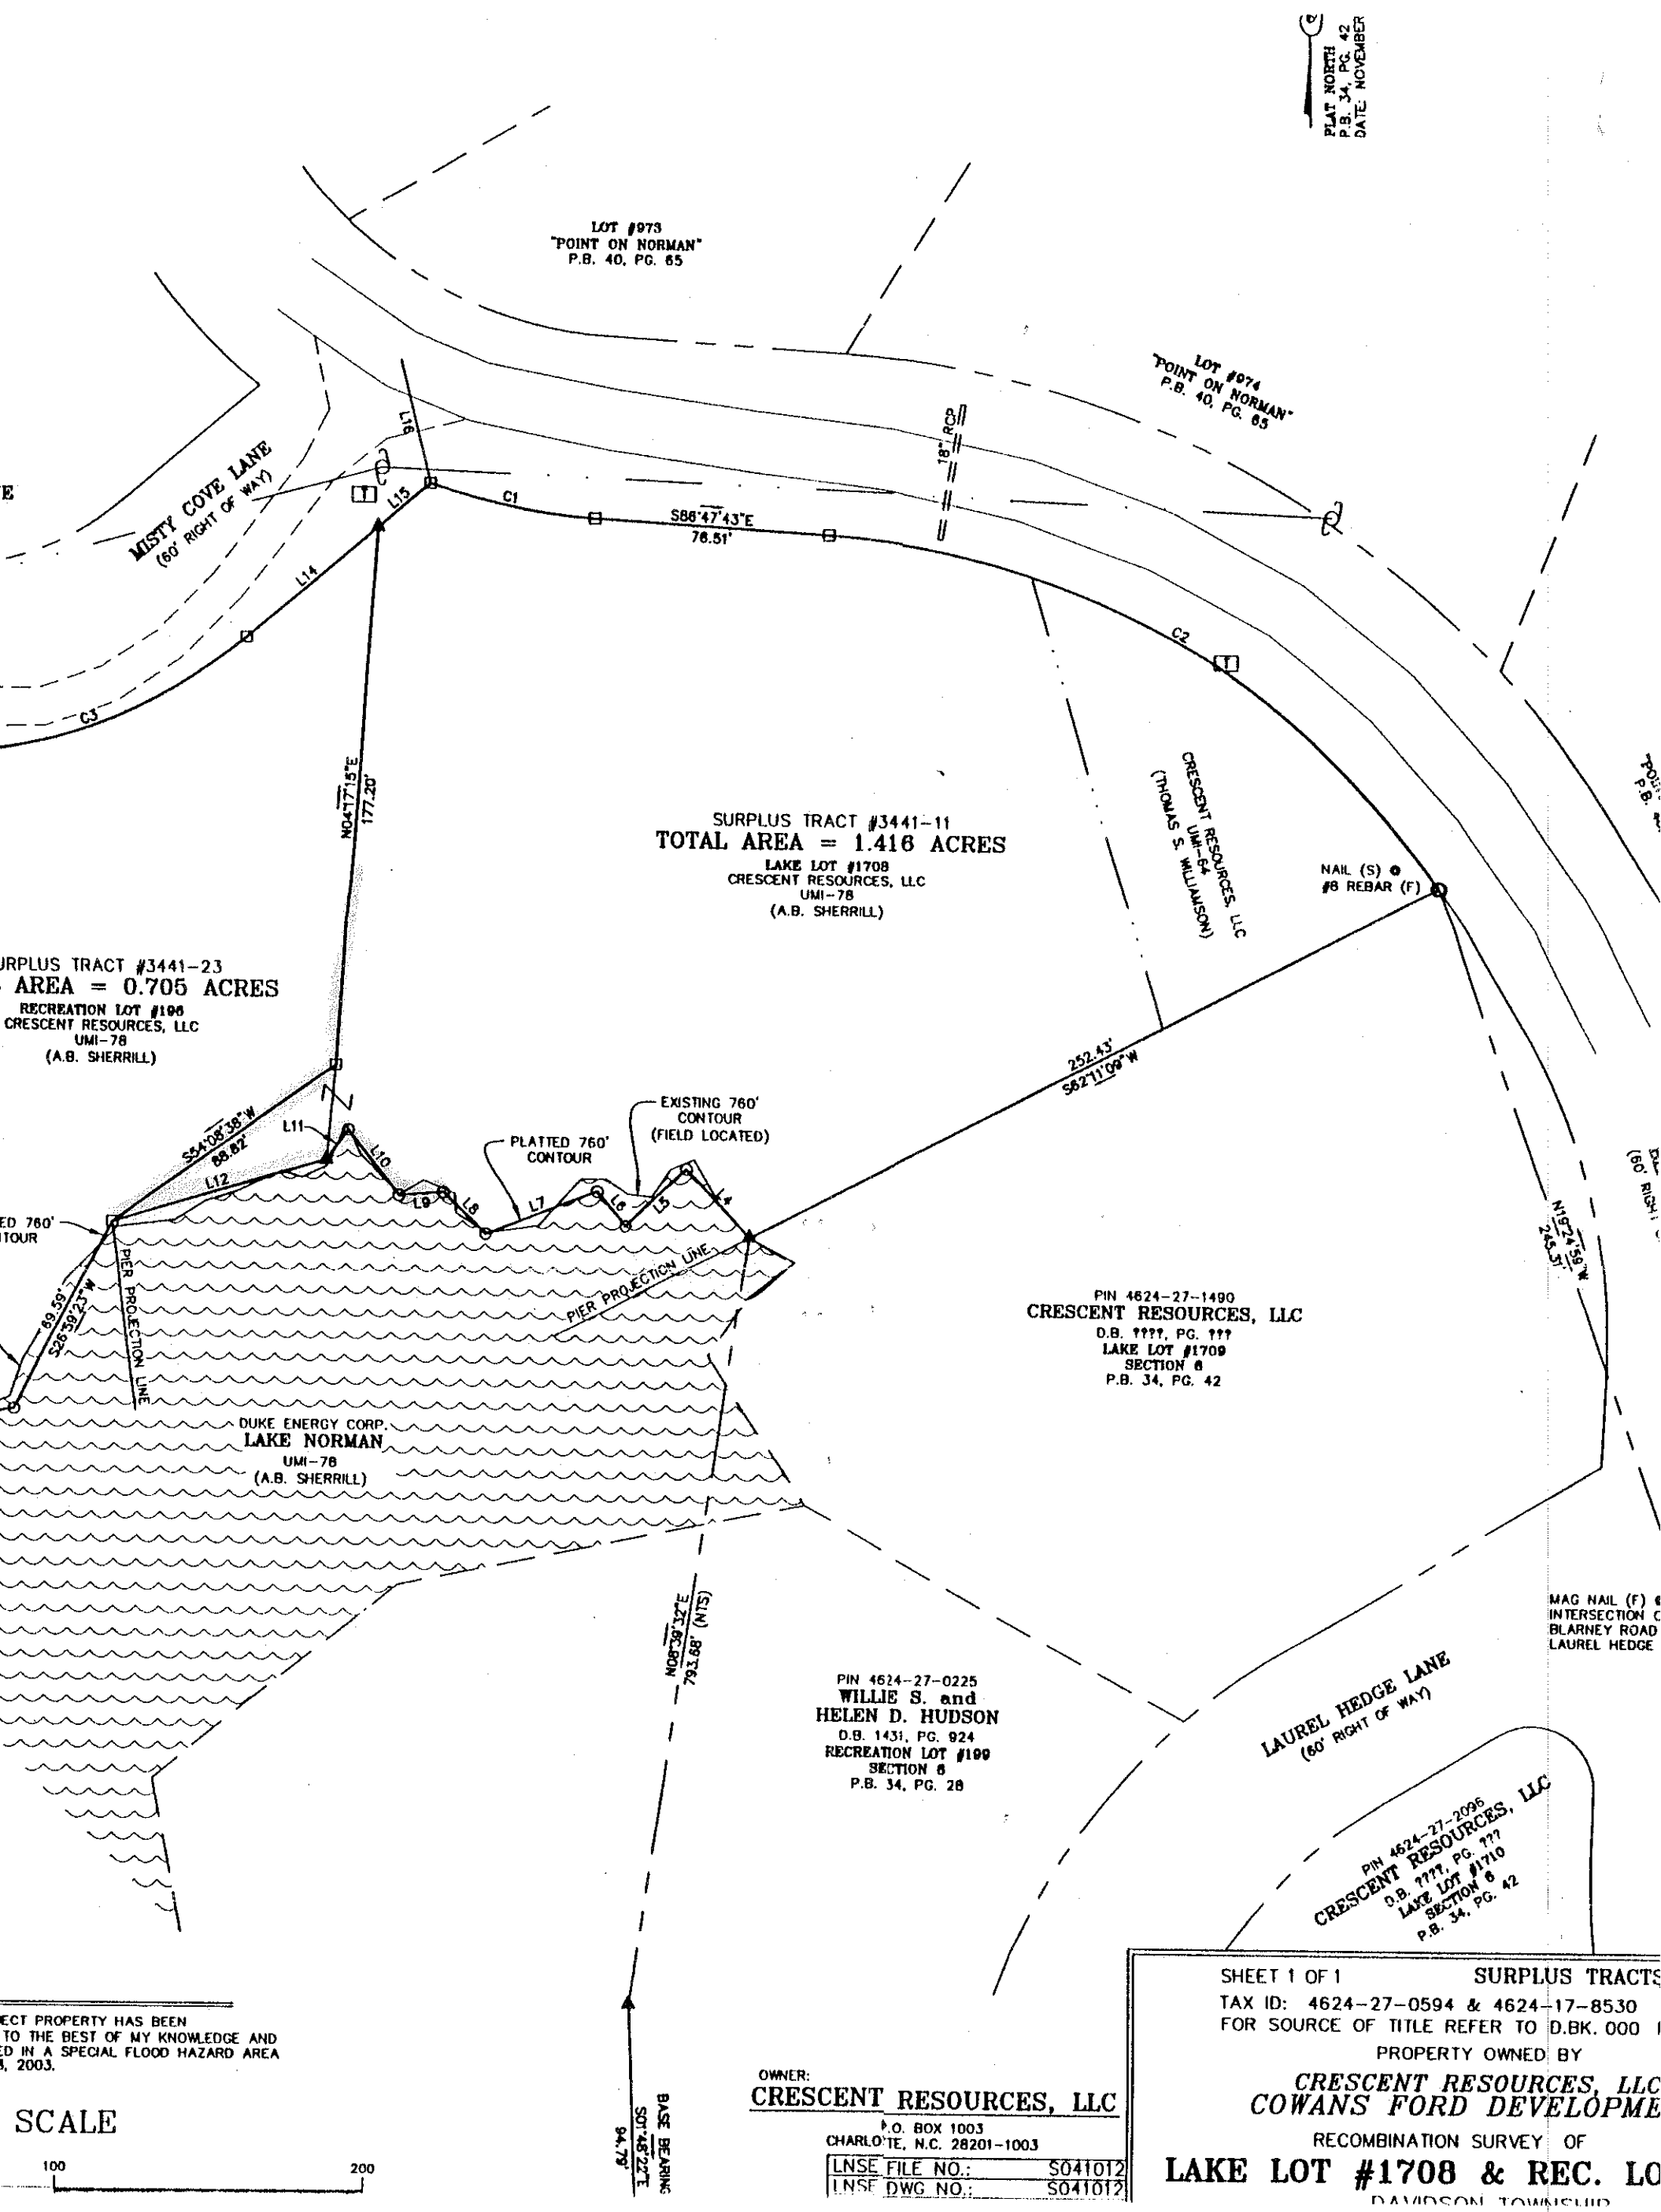


ECT PROPERTY HAS BEEN
TO THE BEST OF MY KNOWLEDGE AND
ED IN A SPECIAL FLOOD HAZARD AREA
, 2003.

SCALE

100 200

OWNER:
CRESCENT RESOURCES, LLC
P.O. BOX 1003
CHARLOTTE, N.C. 28201-1003

LNSE FILE NO.:	S041012
LNSE DWG NO.:	S041012

SHEET 1 OF 1 SURPLUS TRACTS
TAX ID: 4624-27-0594 & 4624-17-8530
FOR SOURCE OF TITLE REFER TO D.BK. 000
PROPERTY OWNED BY
CRESCENT RESOURCES, LLC
COWANS FORD DEVELOPME
RECOMBINATION SURVEY OF
LAKE LOT #1708 & REC. LO
DAVIDSON TOWNSHIP