
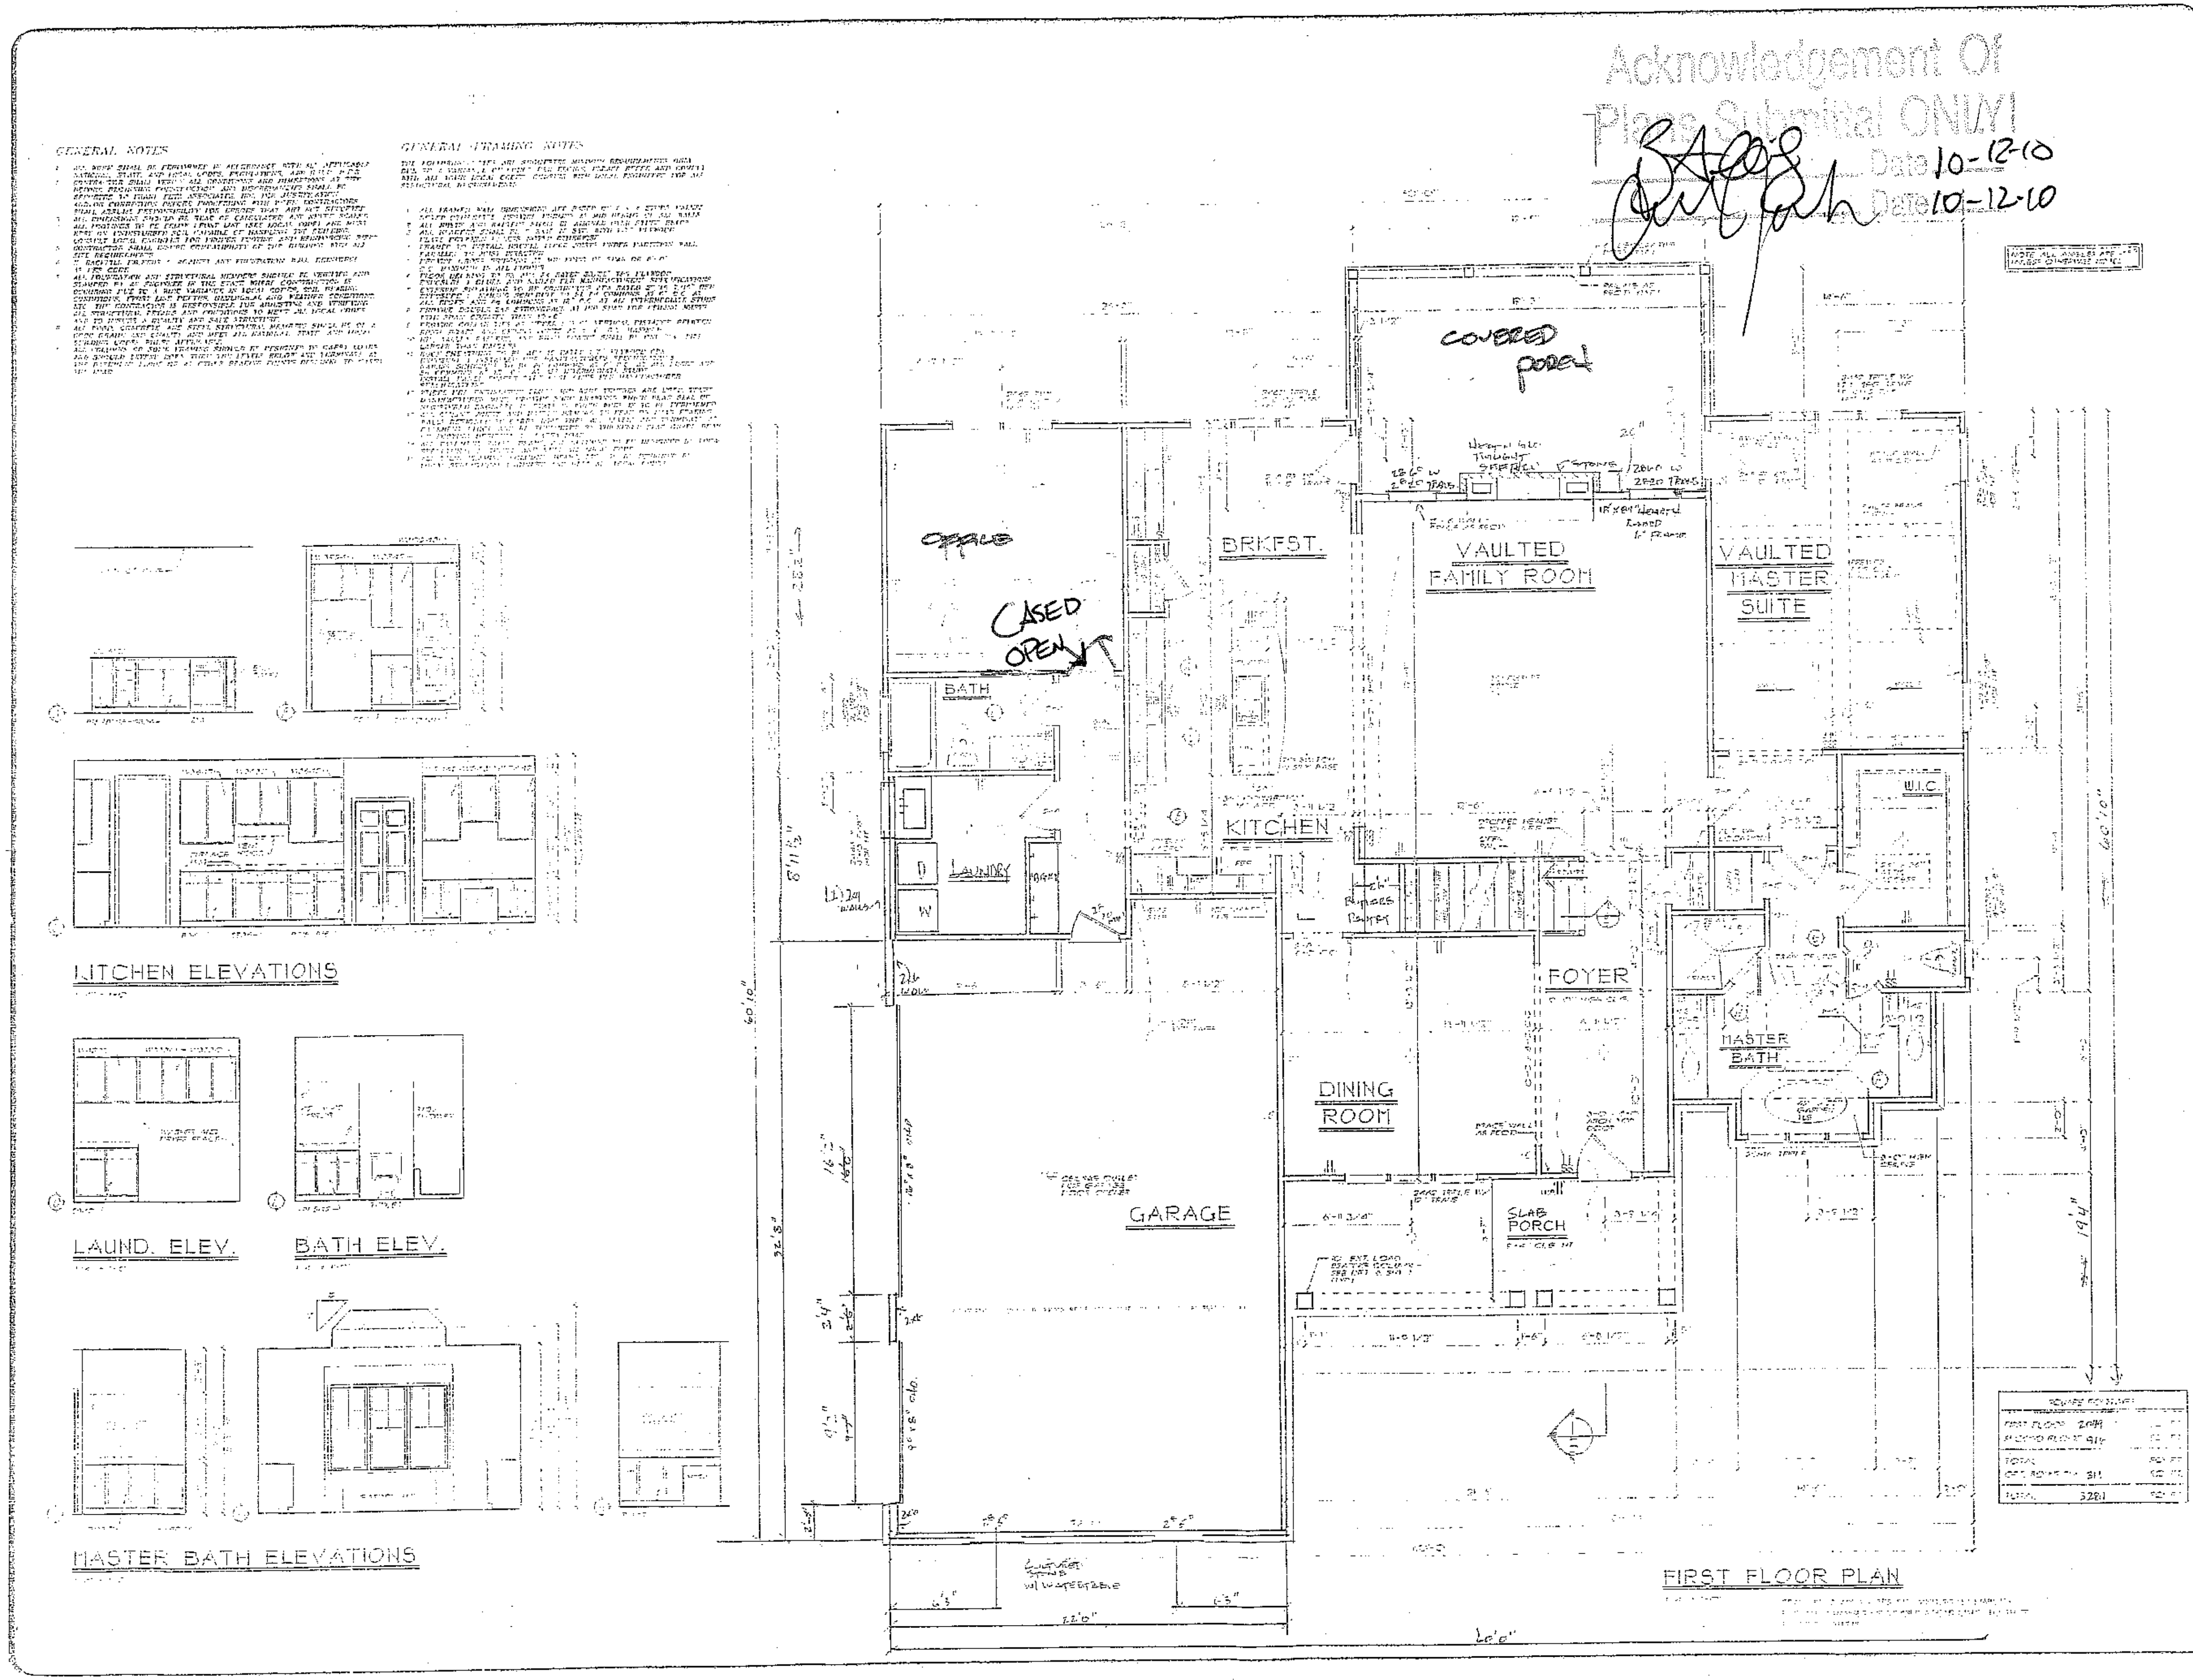


REVISIONS | DATE | BY

FIRST FLOOR PLAN
K. & B. ELEVATIONS

THE RIDGEWOOD

FBA
FRANK BETZ ASSOCIATES, INC.
2401 LAKE PARK DRIVE, SUITE 250
SMYRNA, GEORGIA 30080
770-431-0000
www.frankbetz.com

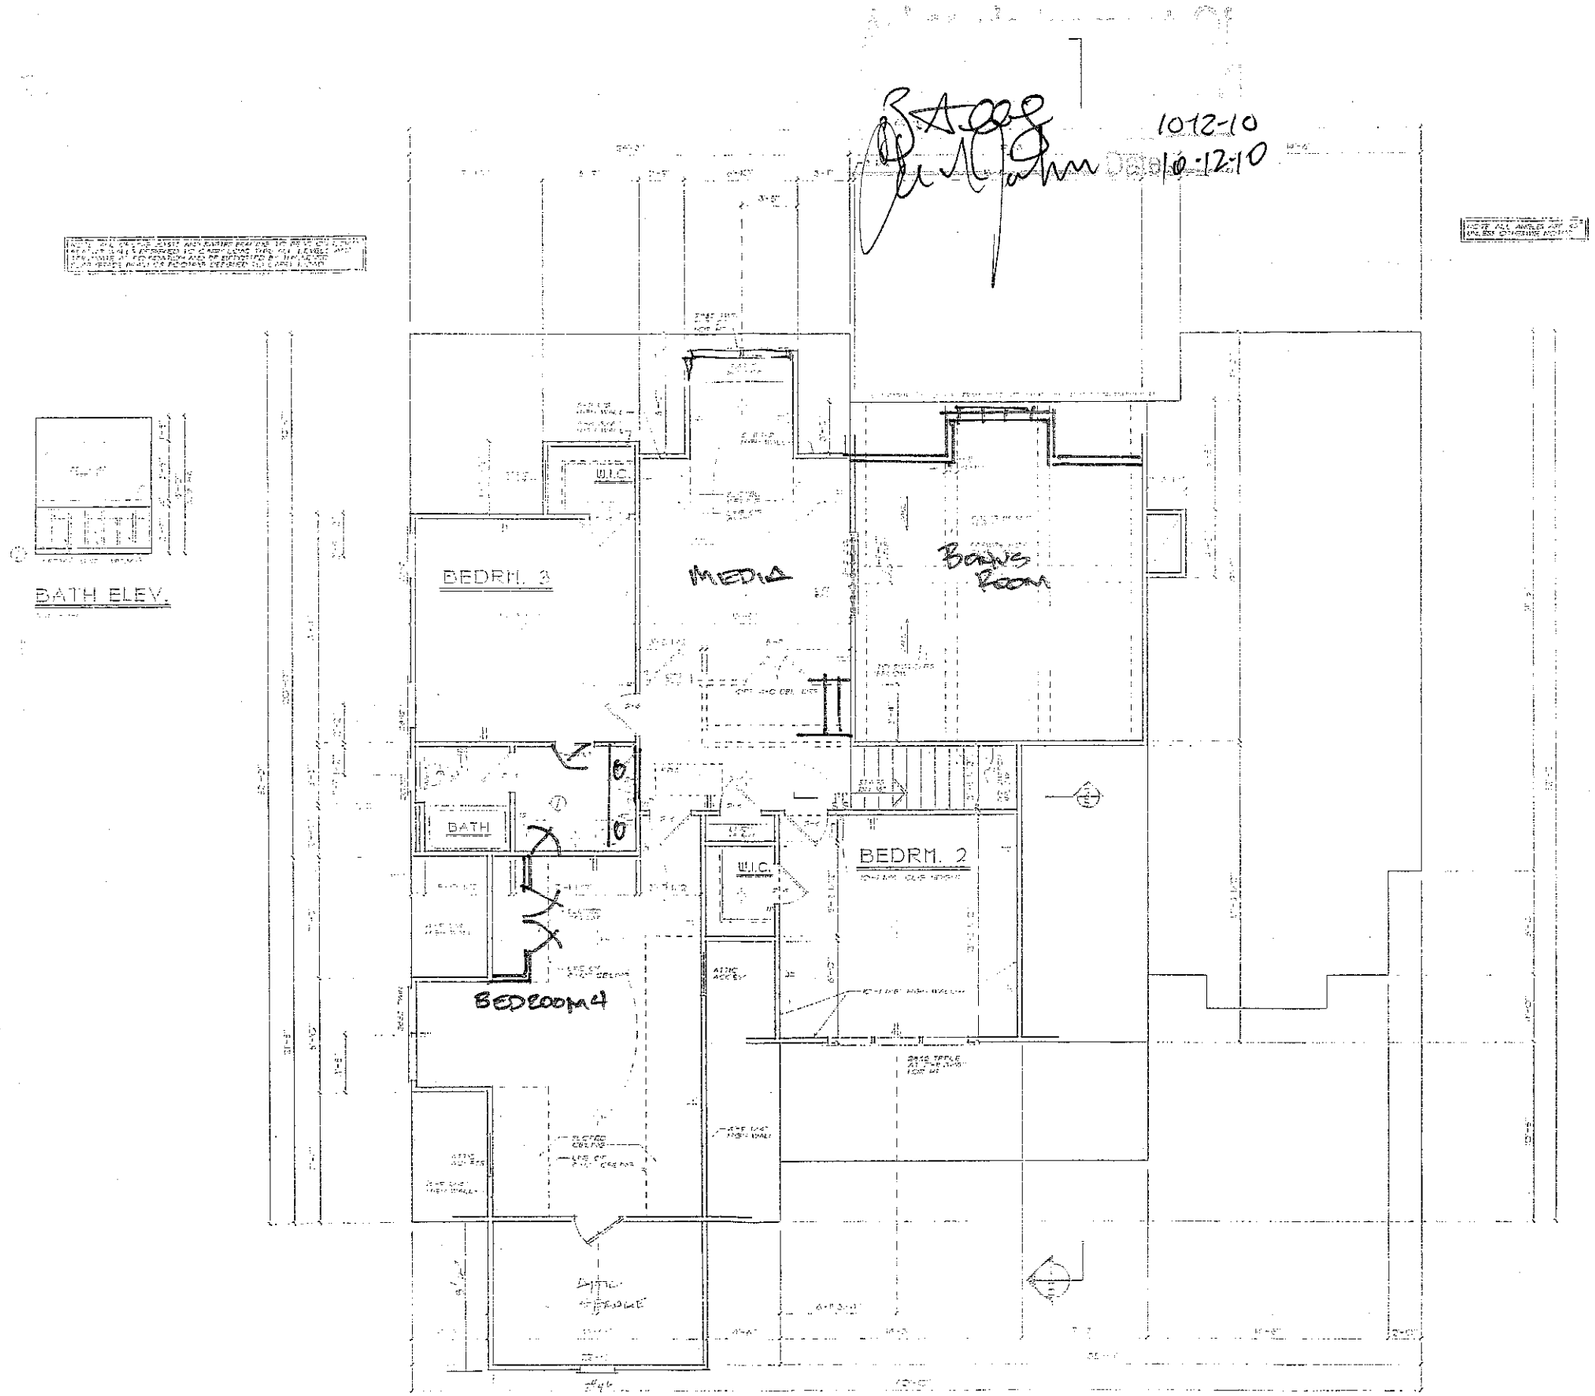

REVISION	DATE	BY

THOMPSON PLANS
DESIGNED FOR TODAY'S LIFESTYLE

SECOND FLOOR PLAN
BATH ELEVATION

THE RIDGEWOOD

FBA
FRANK BETZ ASSOCIATES, INC.
2401 LAKE PARK DRIVE, SUITE 250
SMYRNA, GEORGIA 30080
770.431-0009
www.frankbetz.com

BY:

DATE:

SHEET: