
John R. Poore
BUILDER, INC.
10590 INDEPENDENCE POINTE PARKWAY SUITE 100
MATTHEWS, NORTH CAROLINA 28105

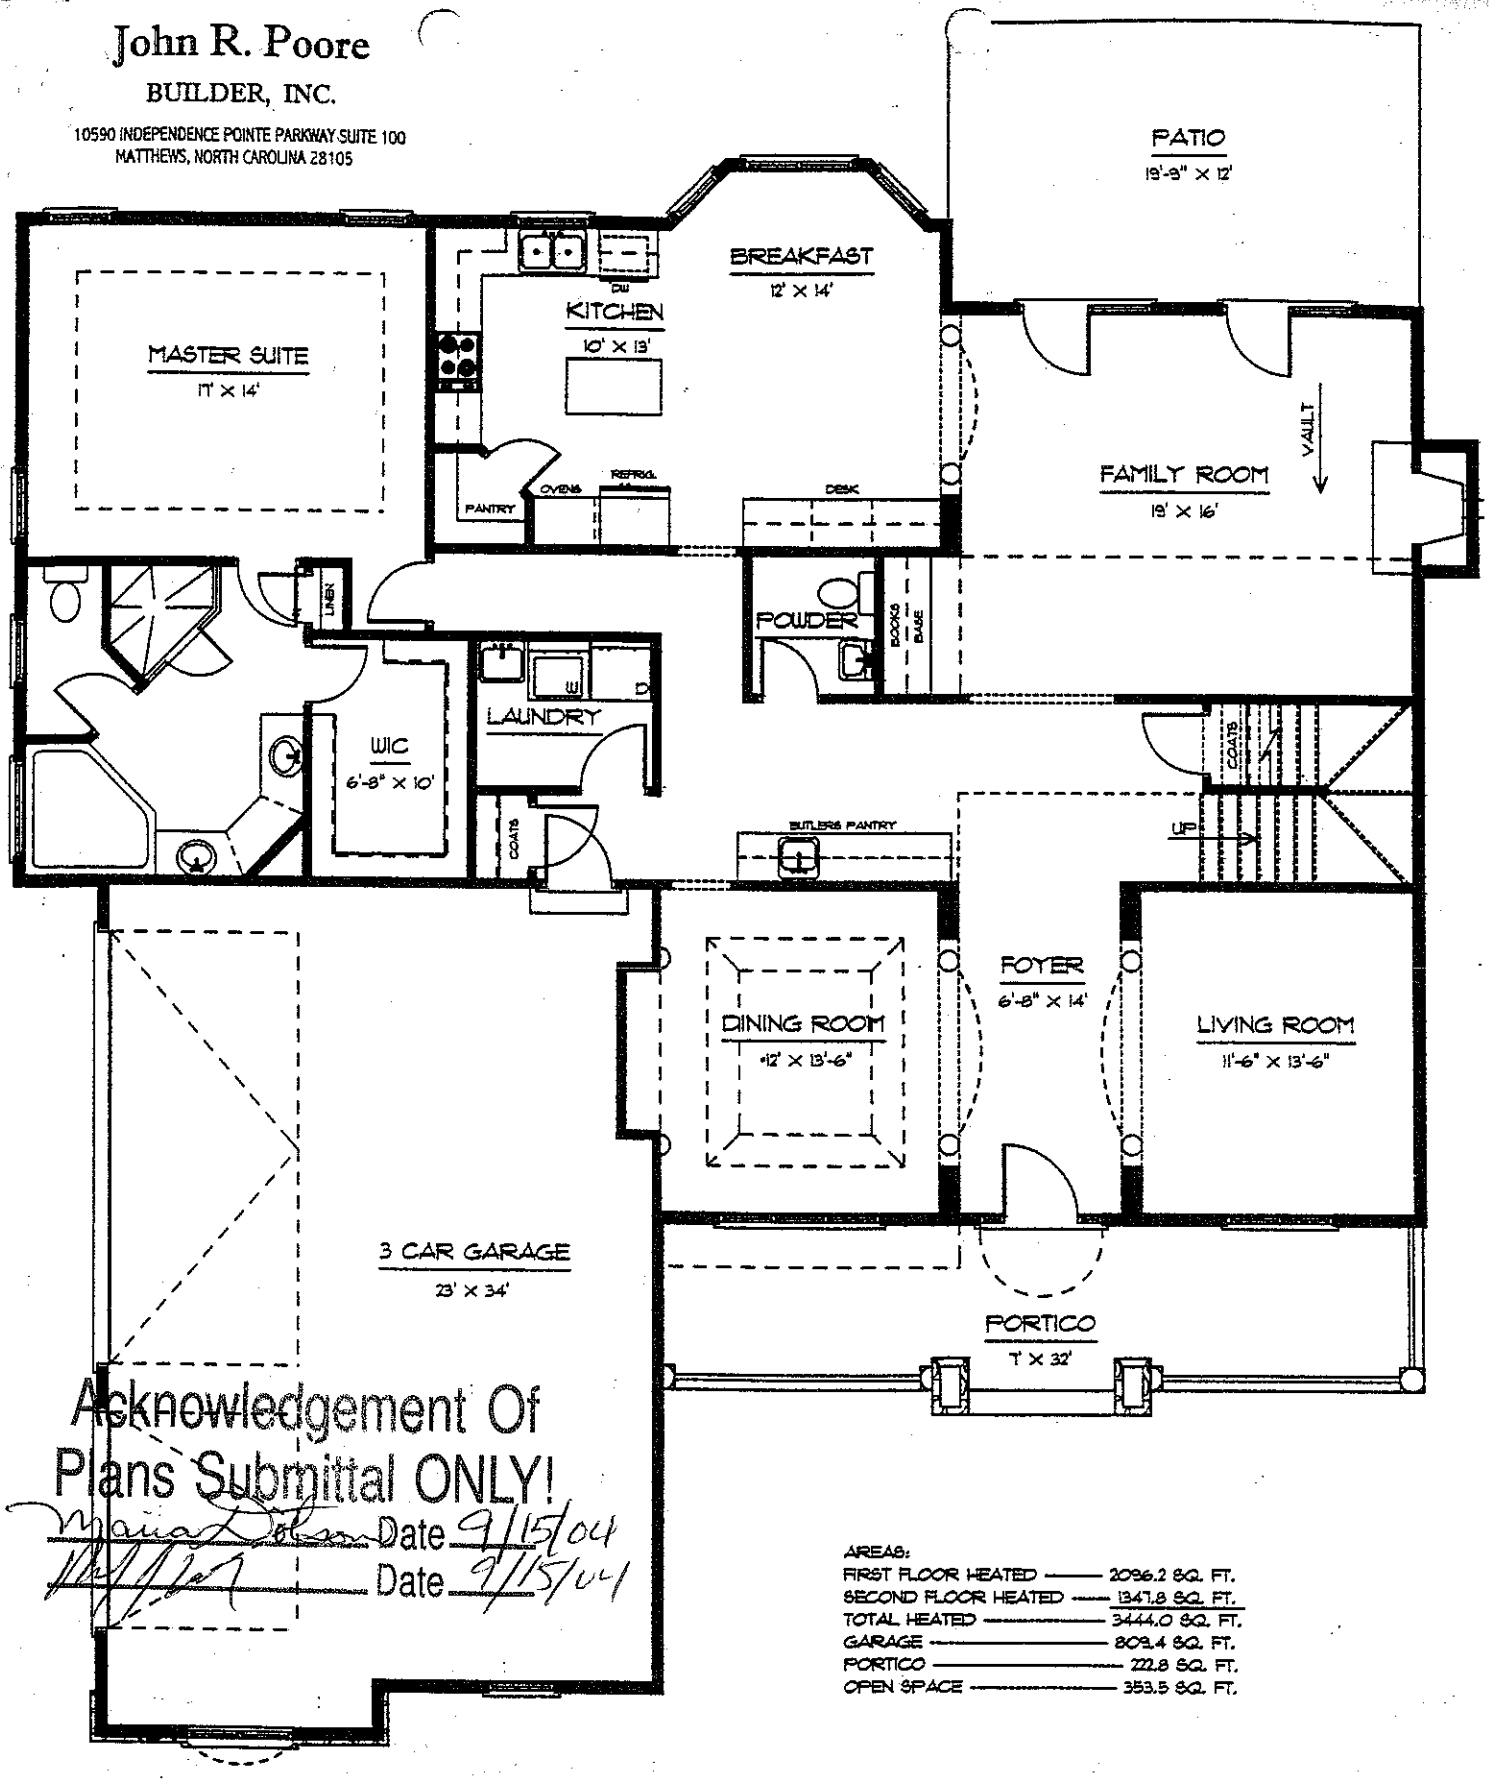

Acknowledgement Of
Plans Submittal ONLY!

Maria Dobson Date 9/15/04

Date 9/15/04

AREAS:


FIRST FLOOR HEATED	2086.2 SQ. FT.
SECOND FLOOR HEATED	1347.8 SQ. FT.
TOTAL HEATED	3444.0 SQ. FT.
GARAGE	809.4 SQ. FT.
PORTICO	222.8 SQ. FT.
OPEN SPACE	353.5 SQ. FT.

FIRST FLOOR PLAN

10'-0" CEILING HEIGHT

LOT 959 AT THE POINT

John R. Poore
BUILDER, INC.
10590 INDEPENDENCE POINTE PARKWAY SUITE 100
MATTHEWS, NORTH CAROLINA 28105

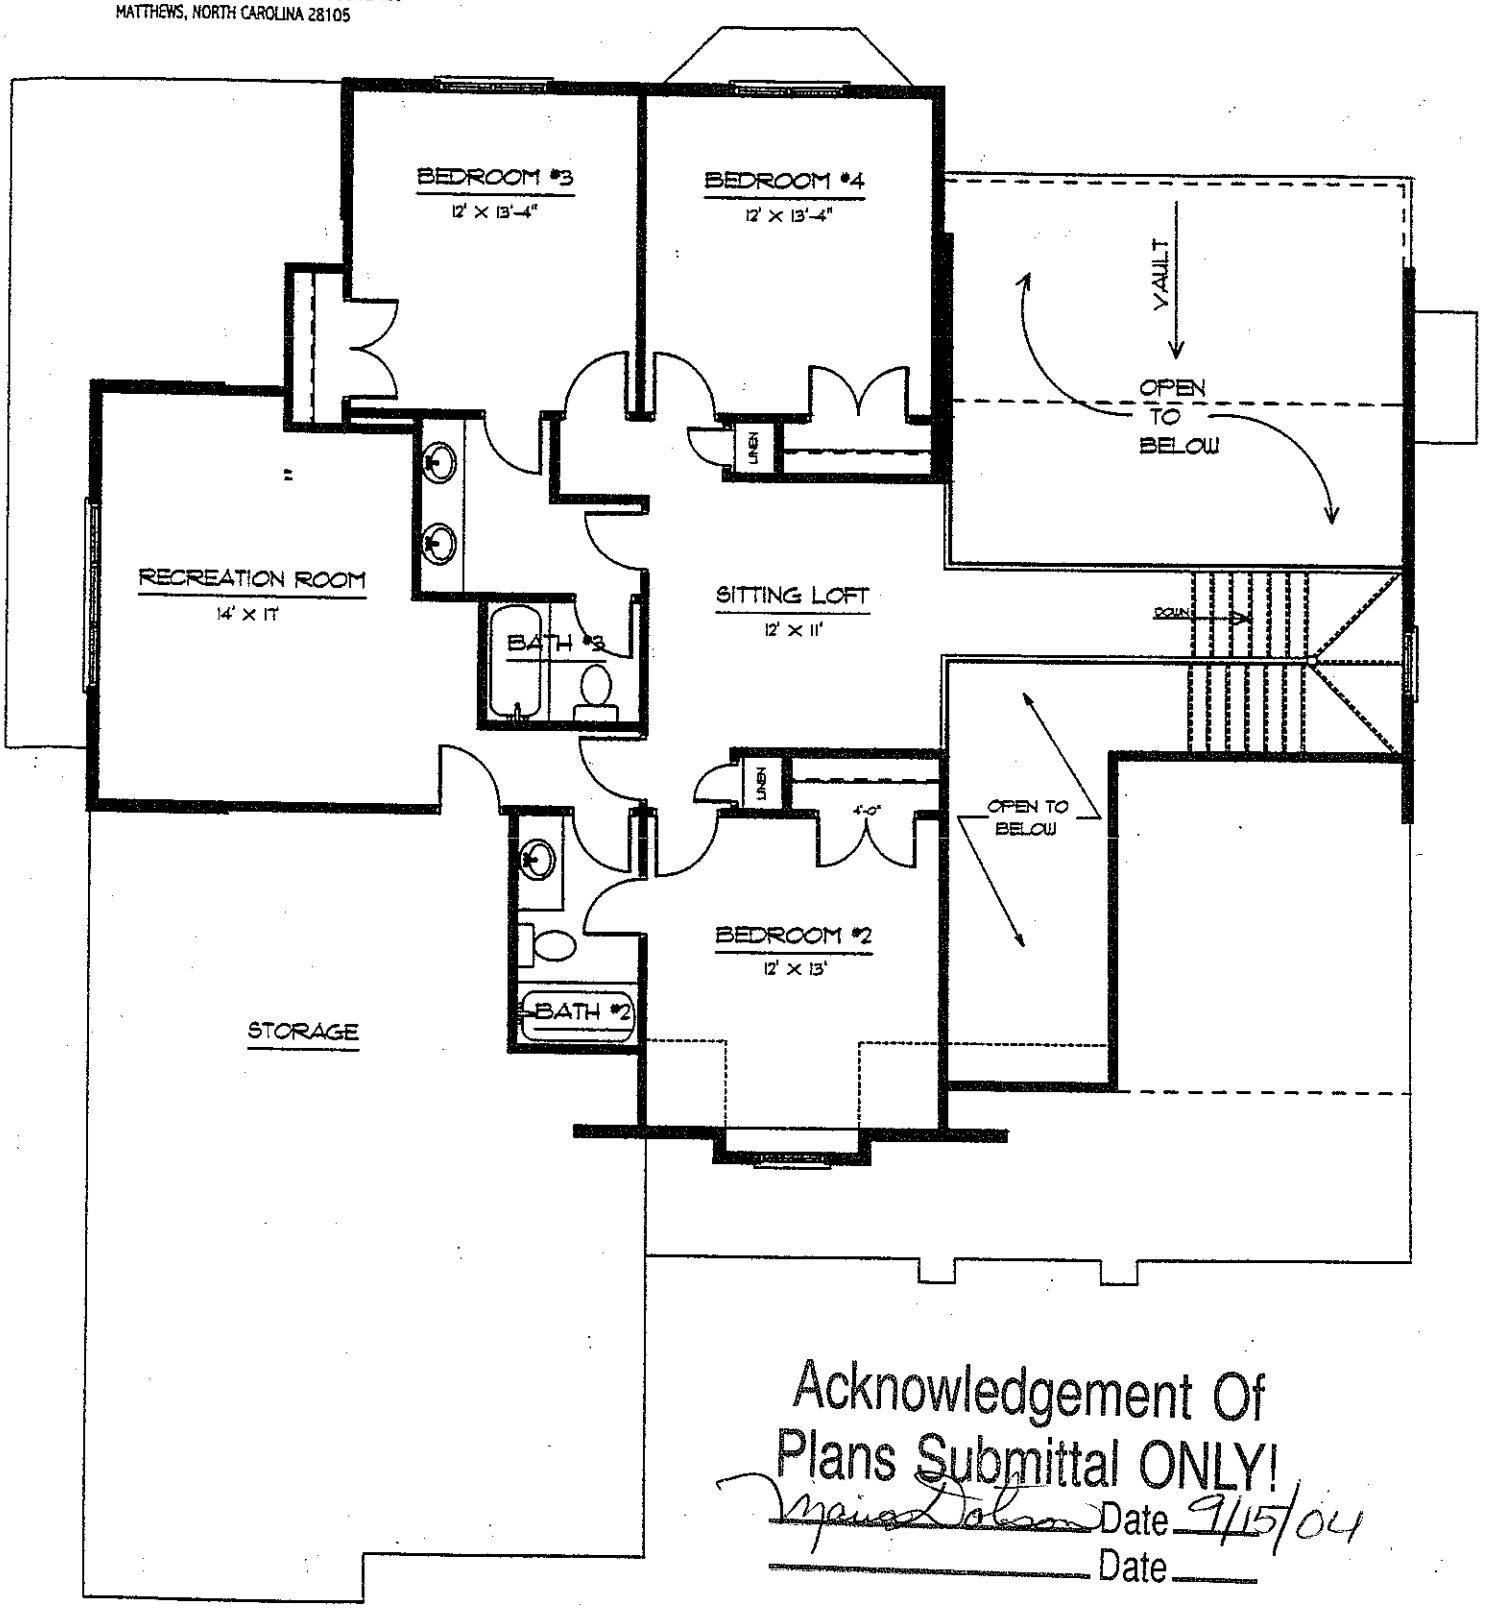

Acknowledgement Of
Plans Submittal ONLY!
Marina Dalton Date 9/15/04
Date

SECOND FLOOR PLAN

9'-0" CEILING HEIGHT

LOT 959 AT THE POINT