
TP-958

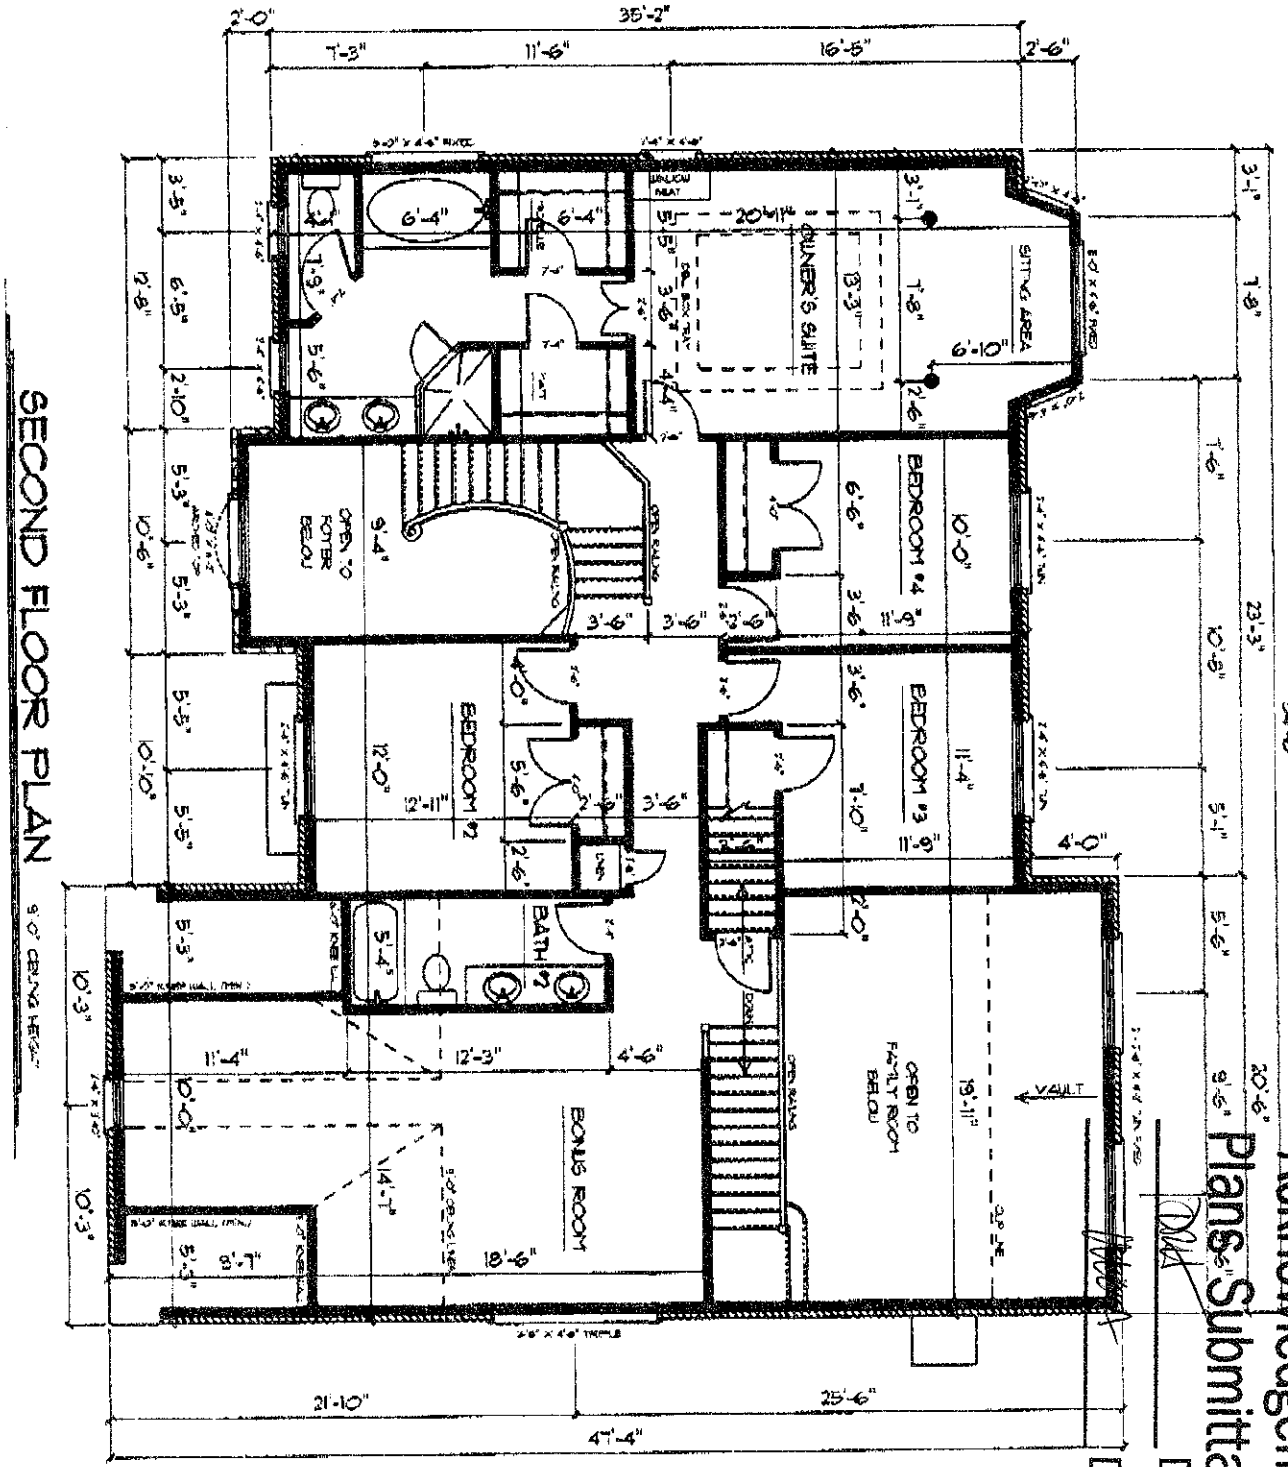

SECOND FLOOR PLAN

9'-0" CEILING HEIGHT

Acknowledgement Of Plans Submittal ONLY!

Date 11-18-02


Date 11-18-02

LA958 Thank

Acknowledgement Of Plans Submittal ONLY!

DRH Date 11-18-02

MOA Date 11-18-02

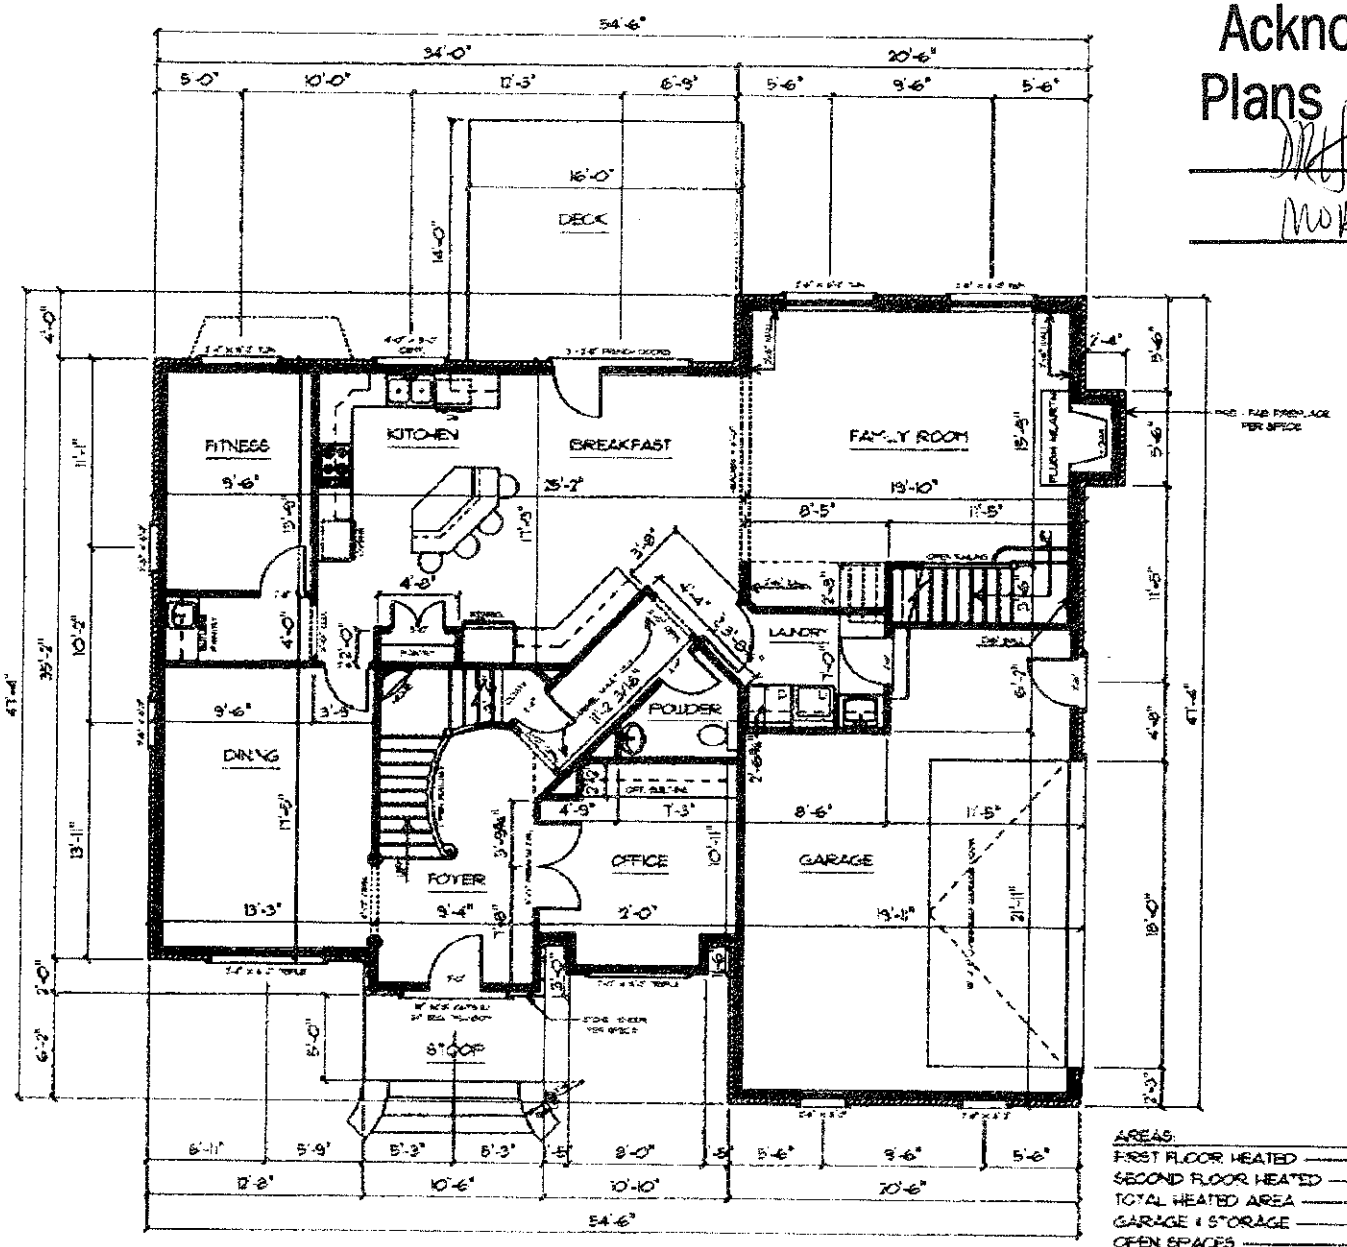

FIRST FLOOR PLAN 9'-0" CEILING HEIGHT

AREAS:	
FIRST FLOOR HEATED	1699.7 SQ. FT.
SECOND FLOOR HEATED	1650.1 SQ. FT.
TOTAL HEATED AREA	3349.8 SQ. FT.
GARAGE & STORAGE	504.2 SQ. FT.
OPEN SPACES	288.7 SQ. FT.