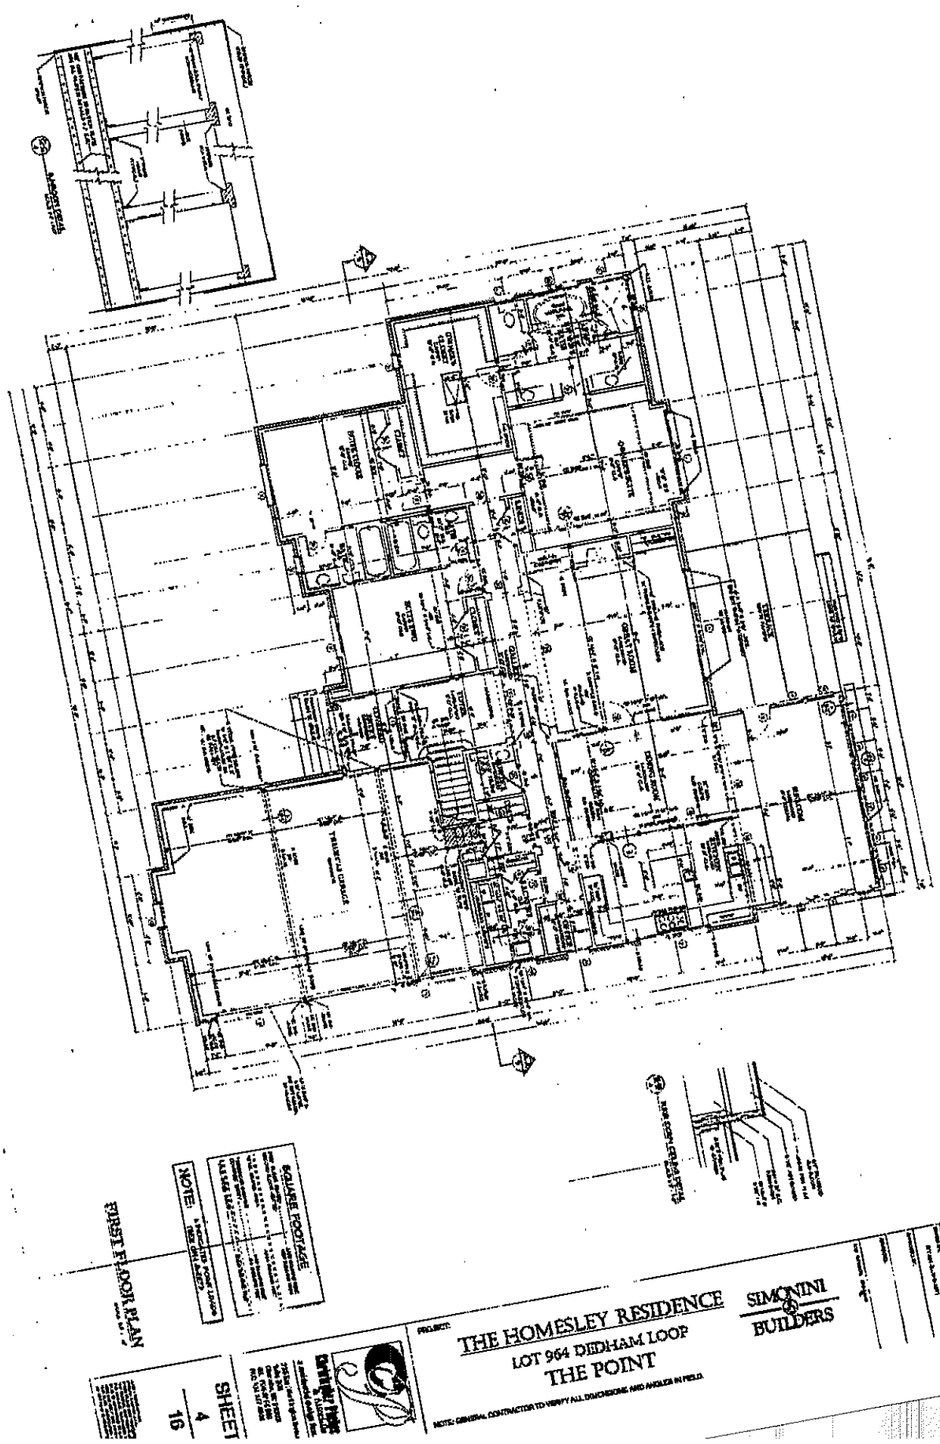


FIRST FLOOR PLAN

NOTE:

GARAGE FOOTAGE

SHEET 4 / 16

PROJECT:


THE HOMESLEY RESIDENCE

LOT 964 DIEDHAM LOOP

THE POINT

SIMONINI BUILDERS

NOTE: GENERAL CONTRACTOR TO VERIFY ALL DIMENSIONS AND ANGLES IN FIELD

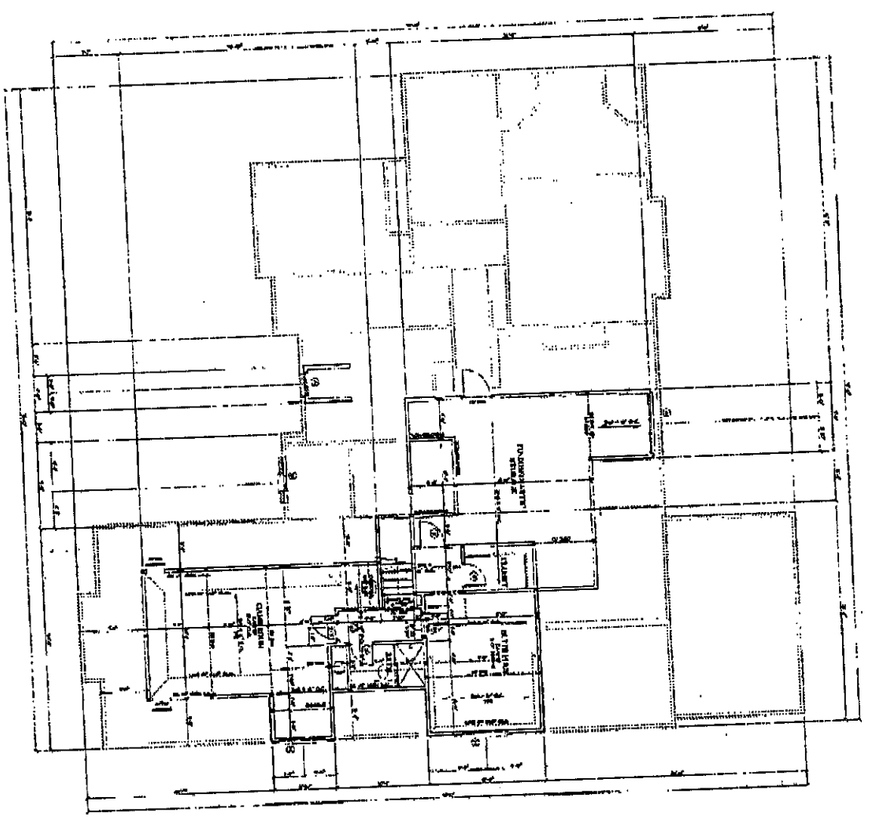

SECOND FLOOR PLAN

SHEET 6 / 16

PROJECT:
THE HOMESLEY RESIDENCE
LOT 964 DEDHAM LOOP
THE POINT

SIMONINI BUILDERS