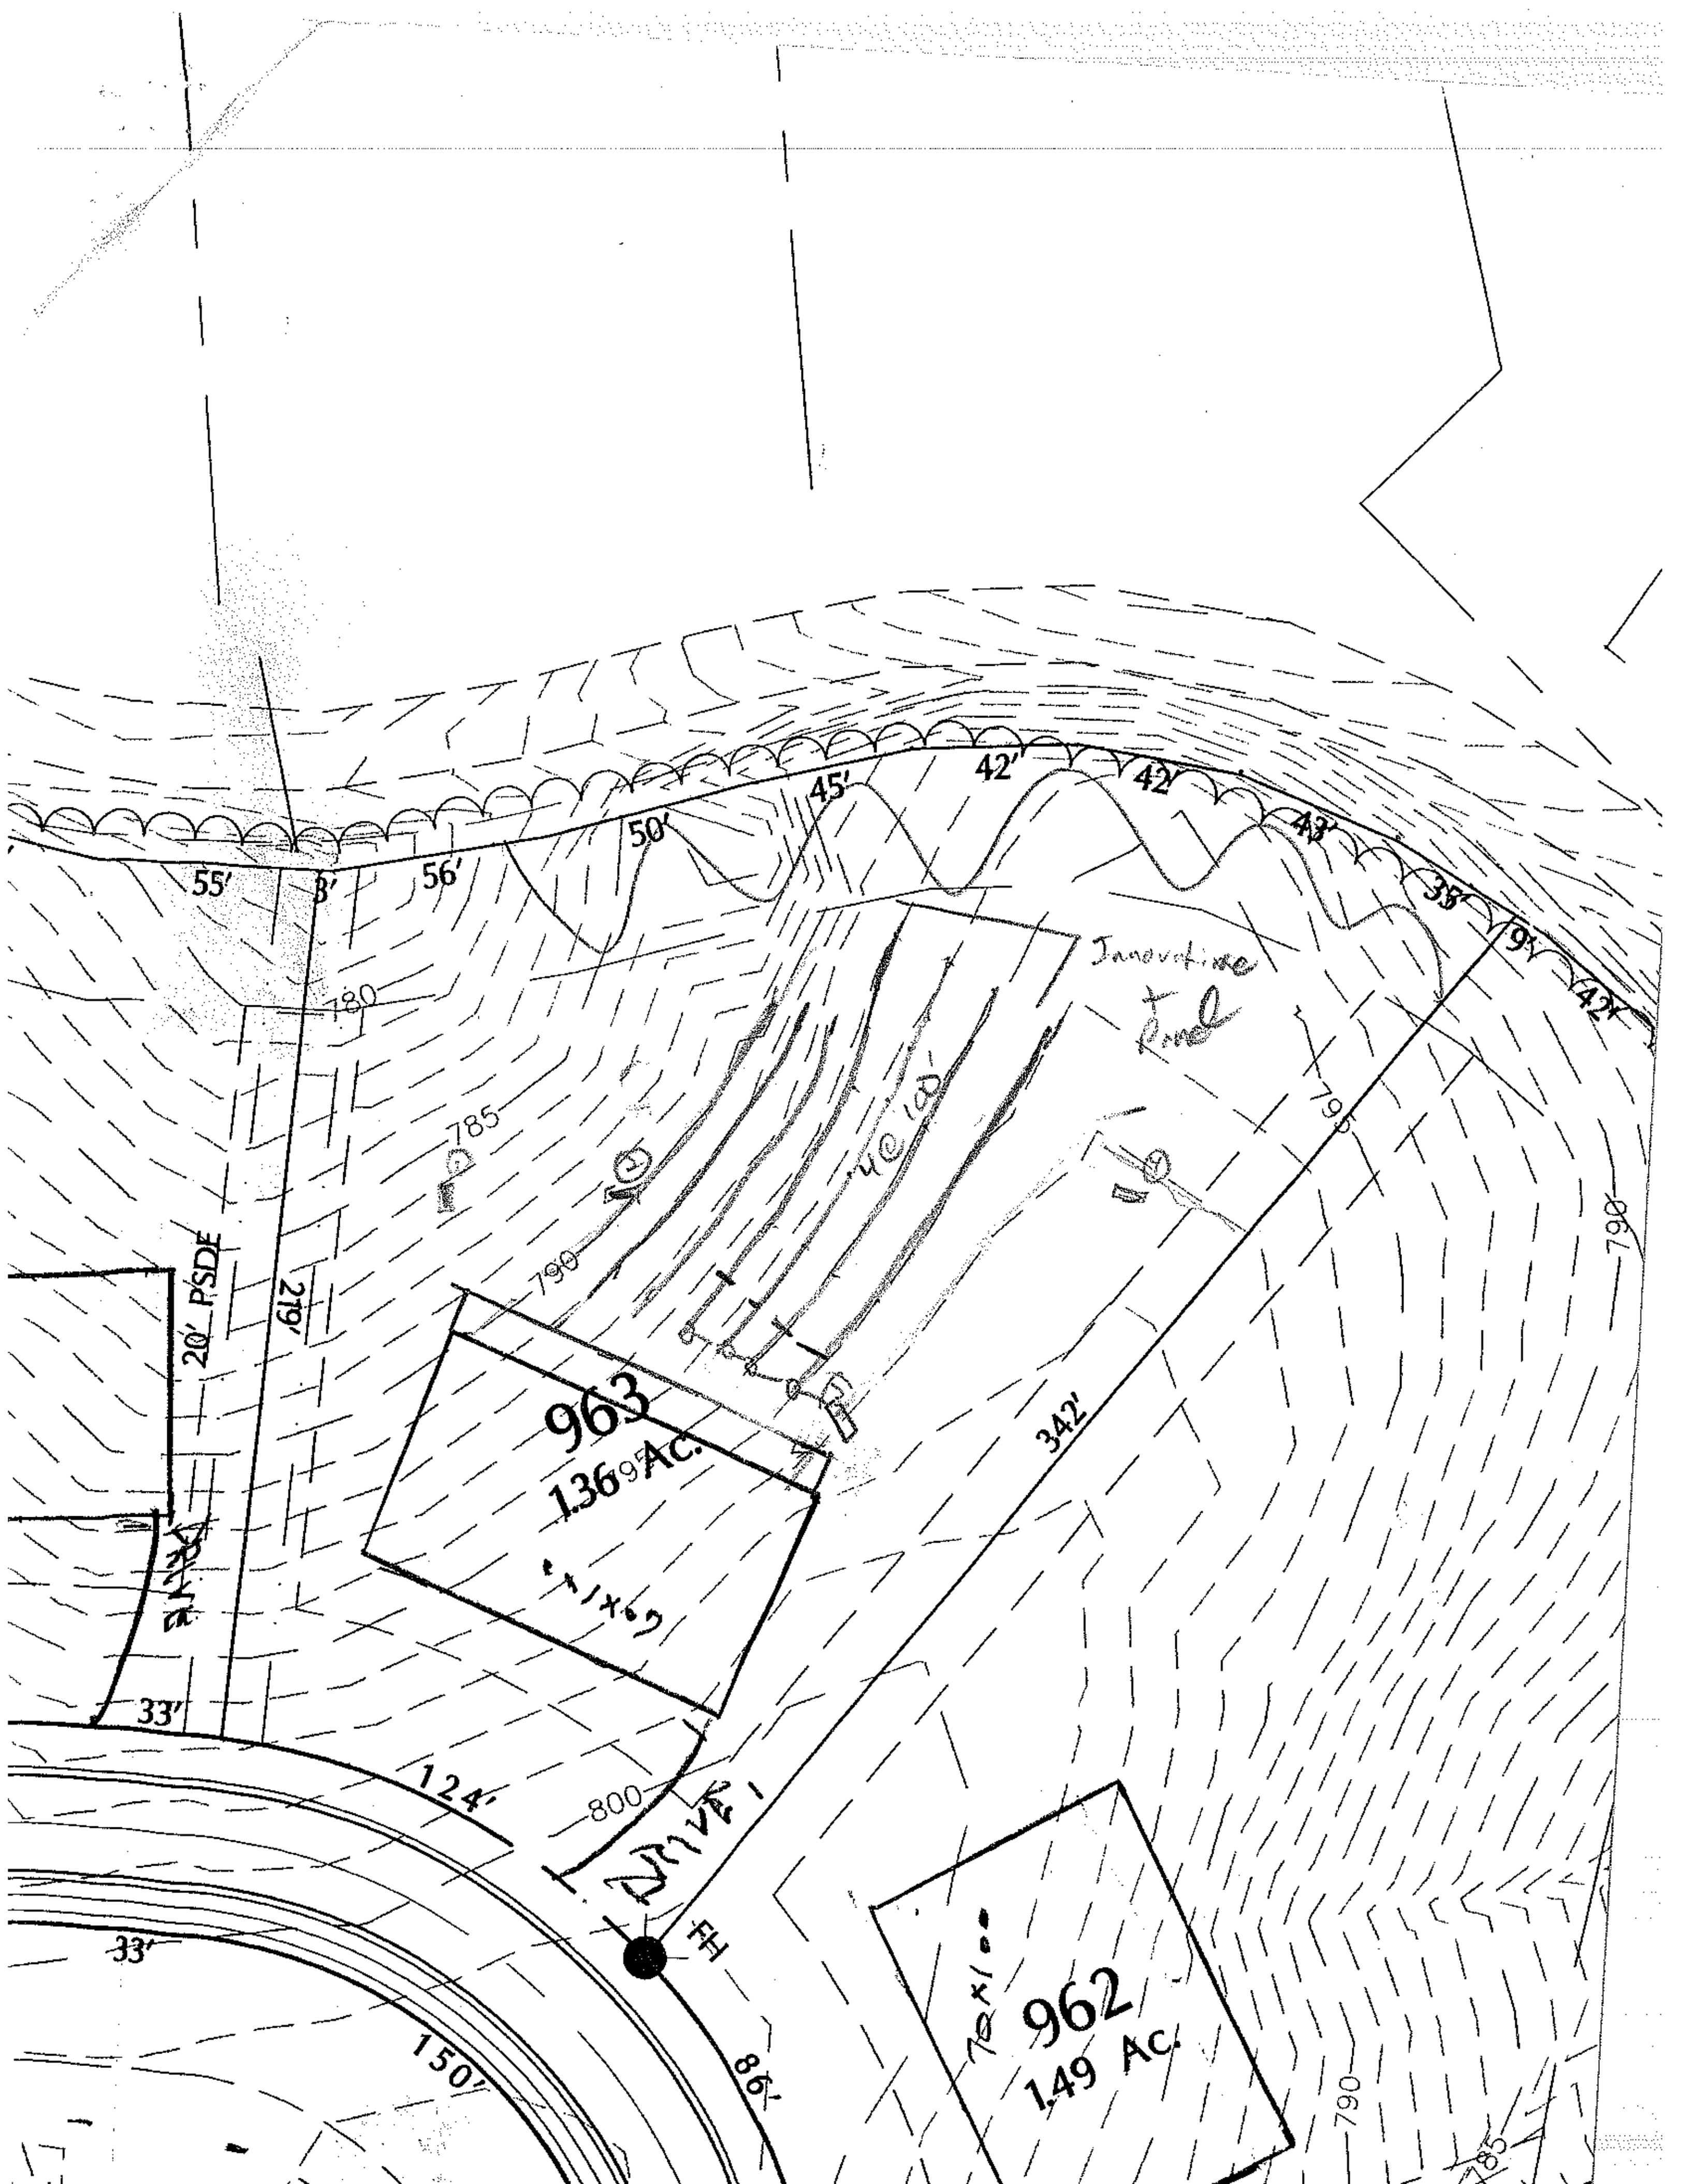

55'
3'
56'
50'
45'
42'
42
43'
35'
9'
42'
780
785
790
20' PSDE
219'
963
1.36 Ac.
342'
33'
124'
800
DRIVE
FH
33'
150'
86'
962
1.49 Ac.
790
790

DEPARTMENT OF ENVIRONMENT AND NATURAL RESOURCES
DIVISION OF ENVIRONMENTAL HEALTH
ON-SITE WASTEWATER SECTION

Sheet ___ of ___
PROPERTY ID #: _____
COUNTY: _____

SOIL/SITE EVALUATION
for ON-SITE WASTEWATER SYSTEM

OWNER: _____
ADDRESS: _____ APPLICATION DATE _____
PROPOSED FACILITY: _____ PROPOSED DESIGN FLOW (.1949): _____ DATE EVALUATED: _____
LOCATION OF SITE: 963 Pitt PROPERTY SIZE: _____
WATER SUPPLY: ☐ Private ☐ Public ☐ Well ☐ Spring ☐ Other _____ PROPERTY RECORDED: _____
EVALUATION METHOD: ☐ Auger Boring ☐ Pit ☐ Cut
TYPE OF WASTEWATER: ☐ Sewage ☐ Industrial Process ☐ Mixed

PROFILE #	.1940 LANDSCAPE POSITION/ SLOPE %	HORIZON DEPTH (IN.)	SOIL MORPHOLOGY (.1941) .1941 STRUCTURE/ TEXTURE	.1941 CONSISTENCE/ MINERALOGY	OTHER PROFILE FACTORS .1942 SOIL WETNESS/ COLOR	.1943 SOIL DEPTH	.1956 SAPRO CLASS	.1944 RESTR HORIZ	PROFILE CLASS & LTAR
1	Shallow	0-6	BkCl fr	fm sap					PS .3
		6-36	R-Cl mfsbk	fr ss sp					
		36+30	Lith						
2		0-10	BSCl fr	fr ssp					PS .3
		10-46	R/Cl sbk	fri ssp					
3	#27	0-3	SSCl fr	fr sssp					PS .3
		3-47	RCl mwsbk	fri sspl					
4	#27	0-7	BCl fr	fr sssp	(comm SAP)				PS .3
		7-36	RC mwsbk	fr sp					
		36-63	YRCl mwsbk	fri ssp					

DESCRIPTION	INITIAL SYSTEM	REPAIR SYSTEM
vailable Space (.1945)		
ystem Type(s)		
te LTAR		

OTHER FACTORS (.1946): _____
SITE CLASSIFICATION (.1948): _____
EVALUATED BY: _____
OTHER(S) PRESENT: _____
MMENTS: _____